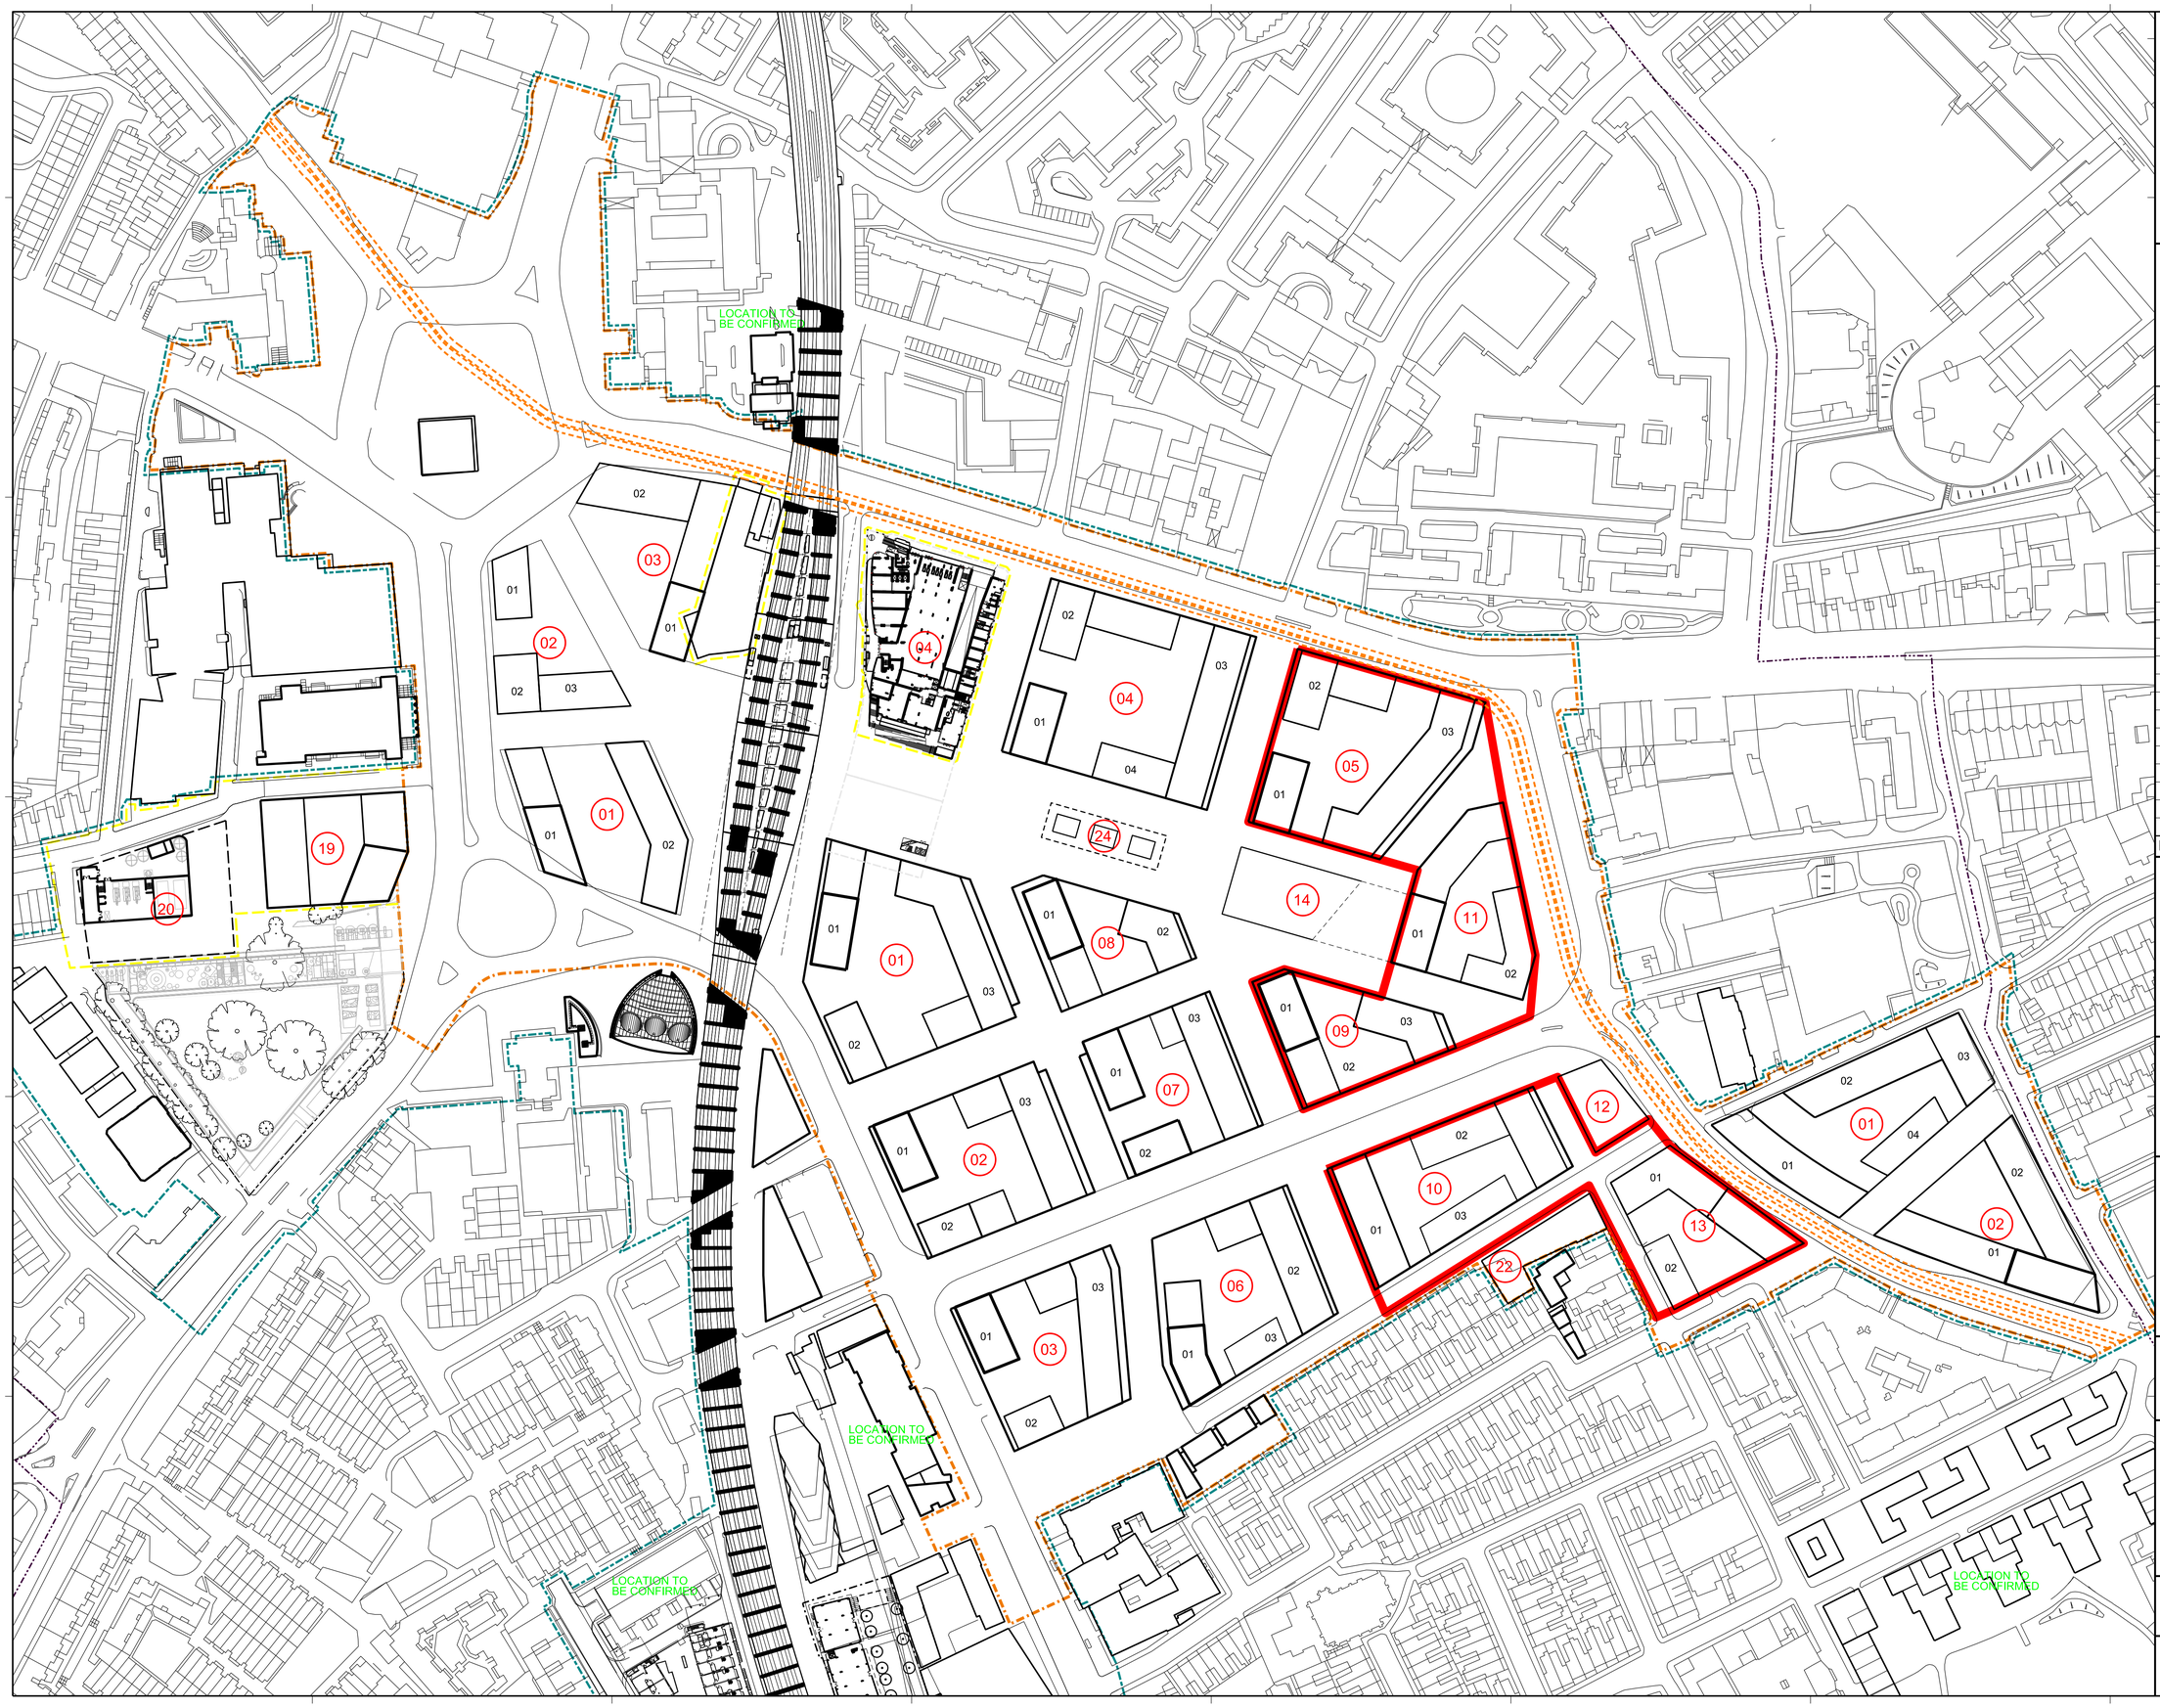

General Notes

1. Dimensions are in millimetres unless stated otherwise.
2. Levels are in metres AOD unless stated otherwise.
3. Dimensions govern. Do not scale off drawing.
4. All dimensions to be verified on site before proceeding.
5. All discrepancies to be notified in writing to make architects.

© make ltd. 2006

Security Land boundary

Rev	Date	Reason For Issue	Chk

make
55-65 Whitfield Street
London W1T 4HE
tel +44 (0) 20 7636 5151
fax +44 (0) 20 7636 5252
info@makearchitects.com
www.makearchitects.com

Client
Lend Lease

Key Plan

North

Project
Elephant & Castle Masterplan

Drawing Title
MASTERPLAN

SECURITY LAND PLAN

Scale	Paper Size	Date
1:1250	@A1	31.03.10

Project No.	Draw No.	Rev. No.
A401	A1026	