APPENDIX A - Site of 525-539 Old Kent Road

Date 4/2/2011

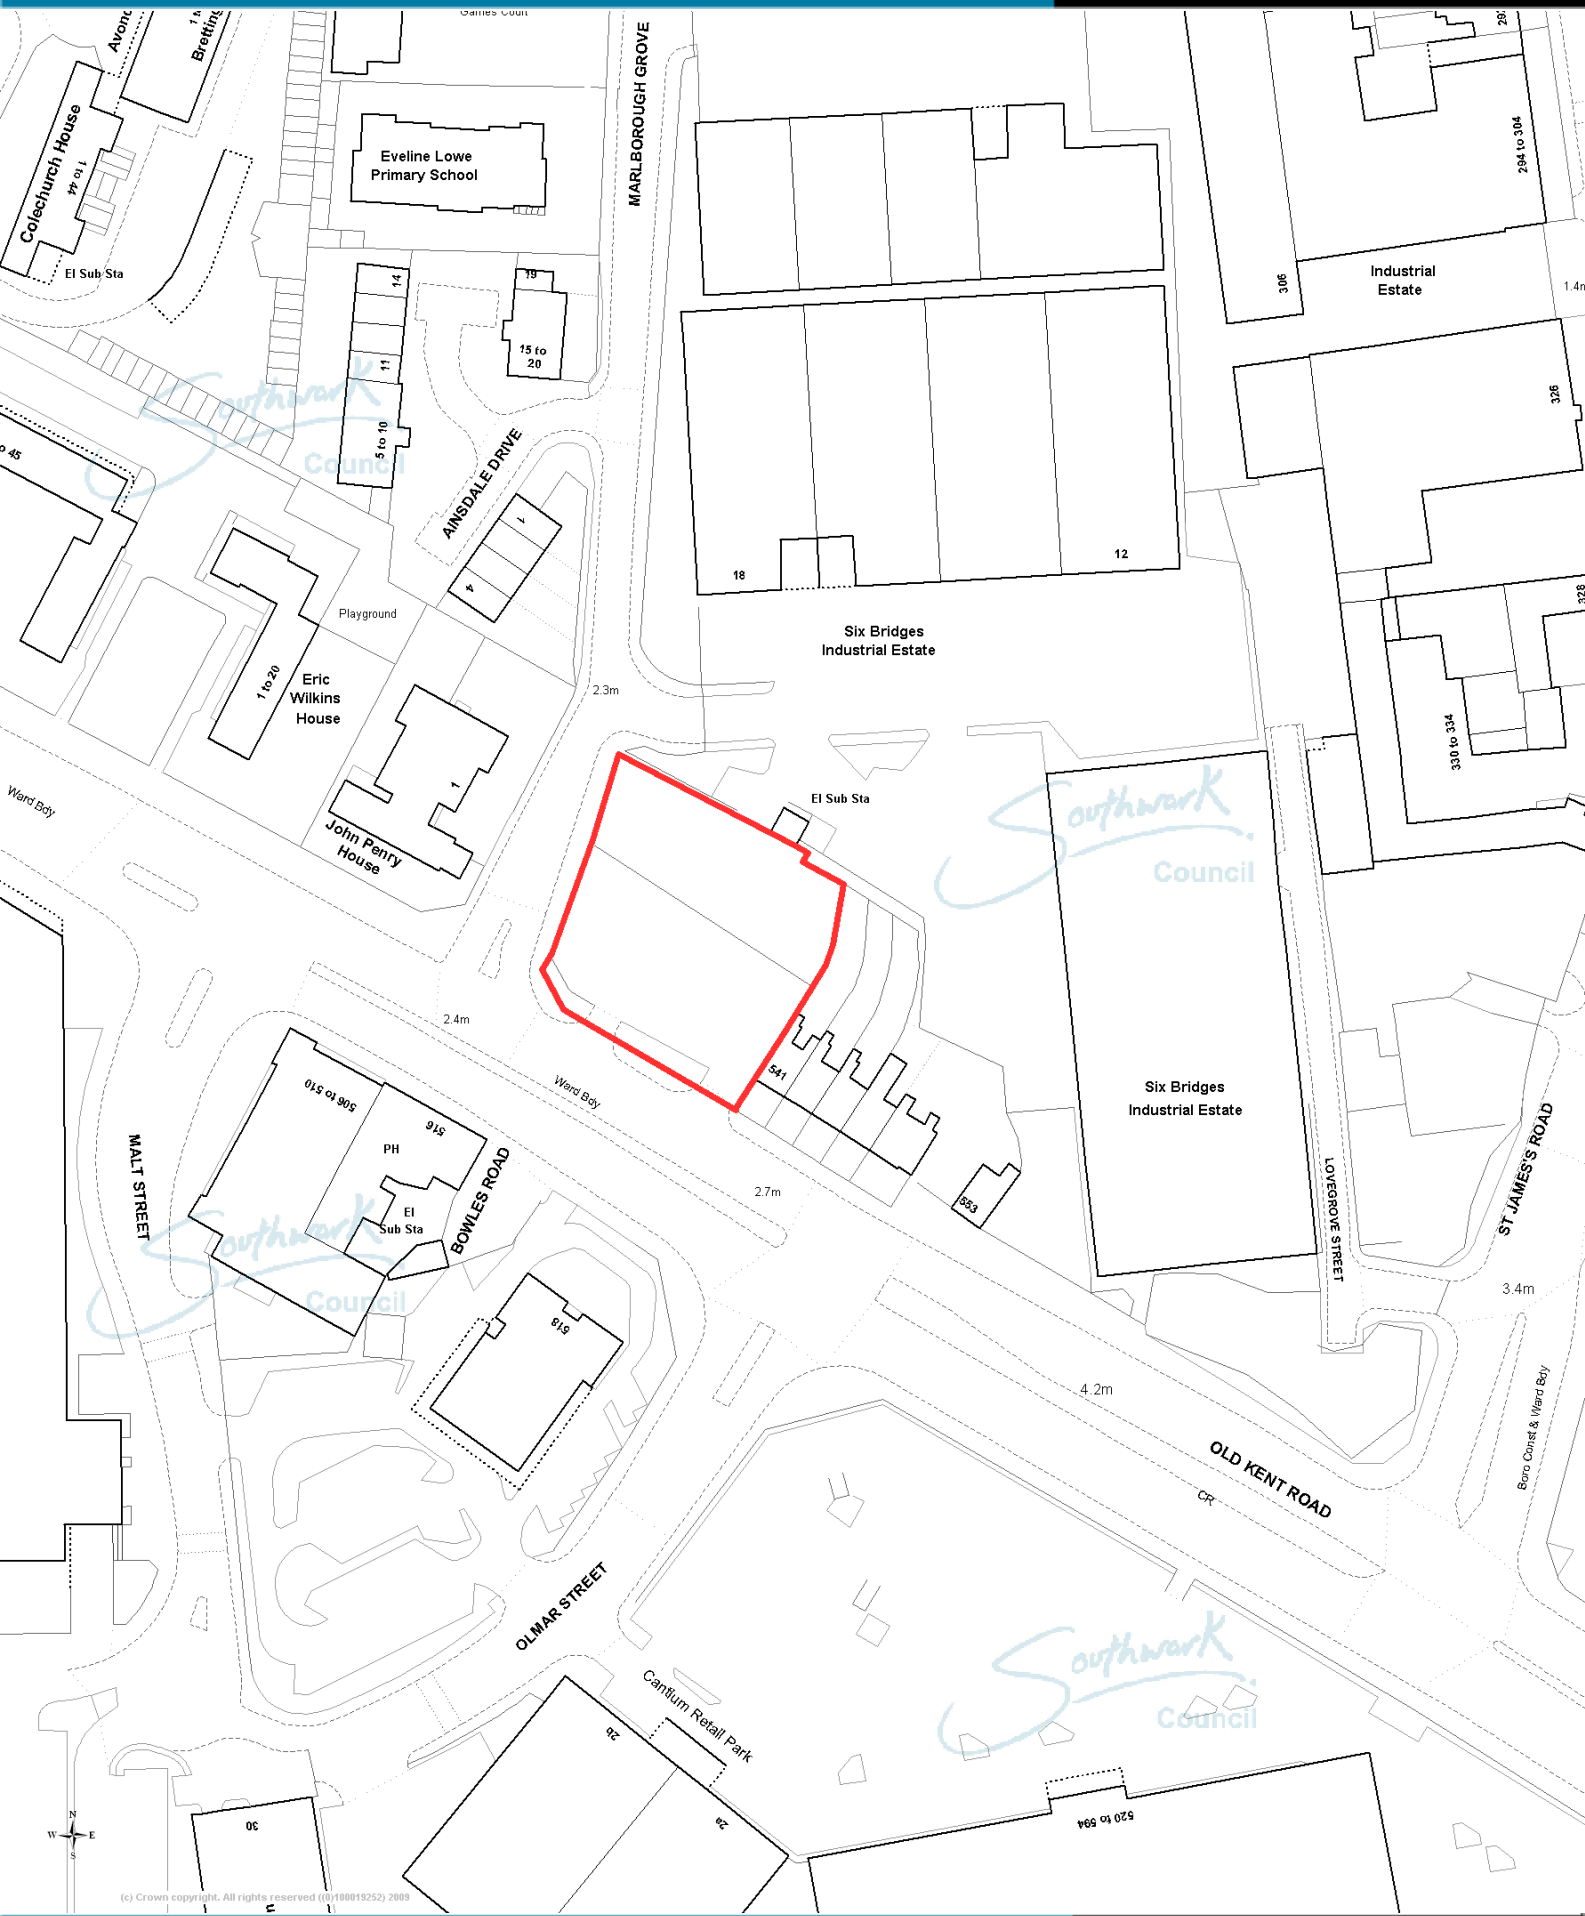

© Crown copyright. All rights reserved ((0)100019252) 2009

Scale 1/1250