Draft pdf source
NOT FOR LEGAL USE

Southwark Council
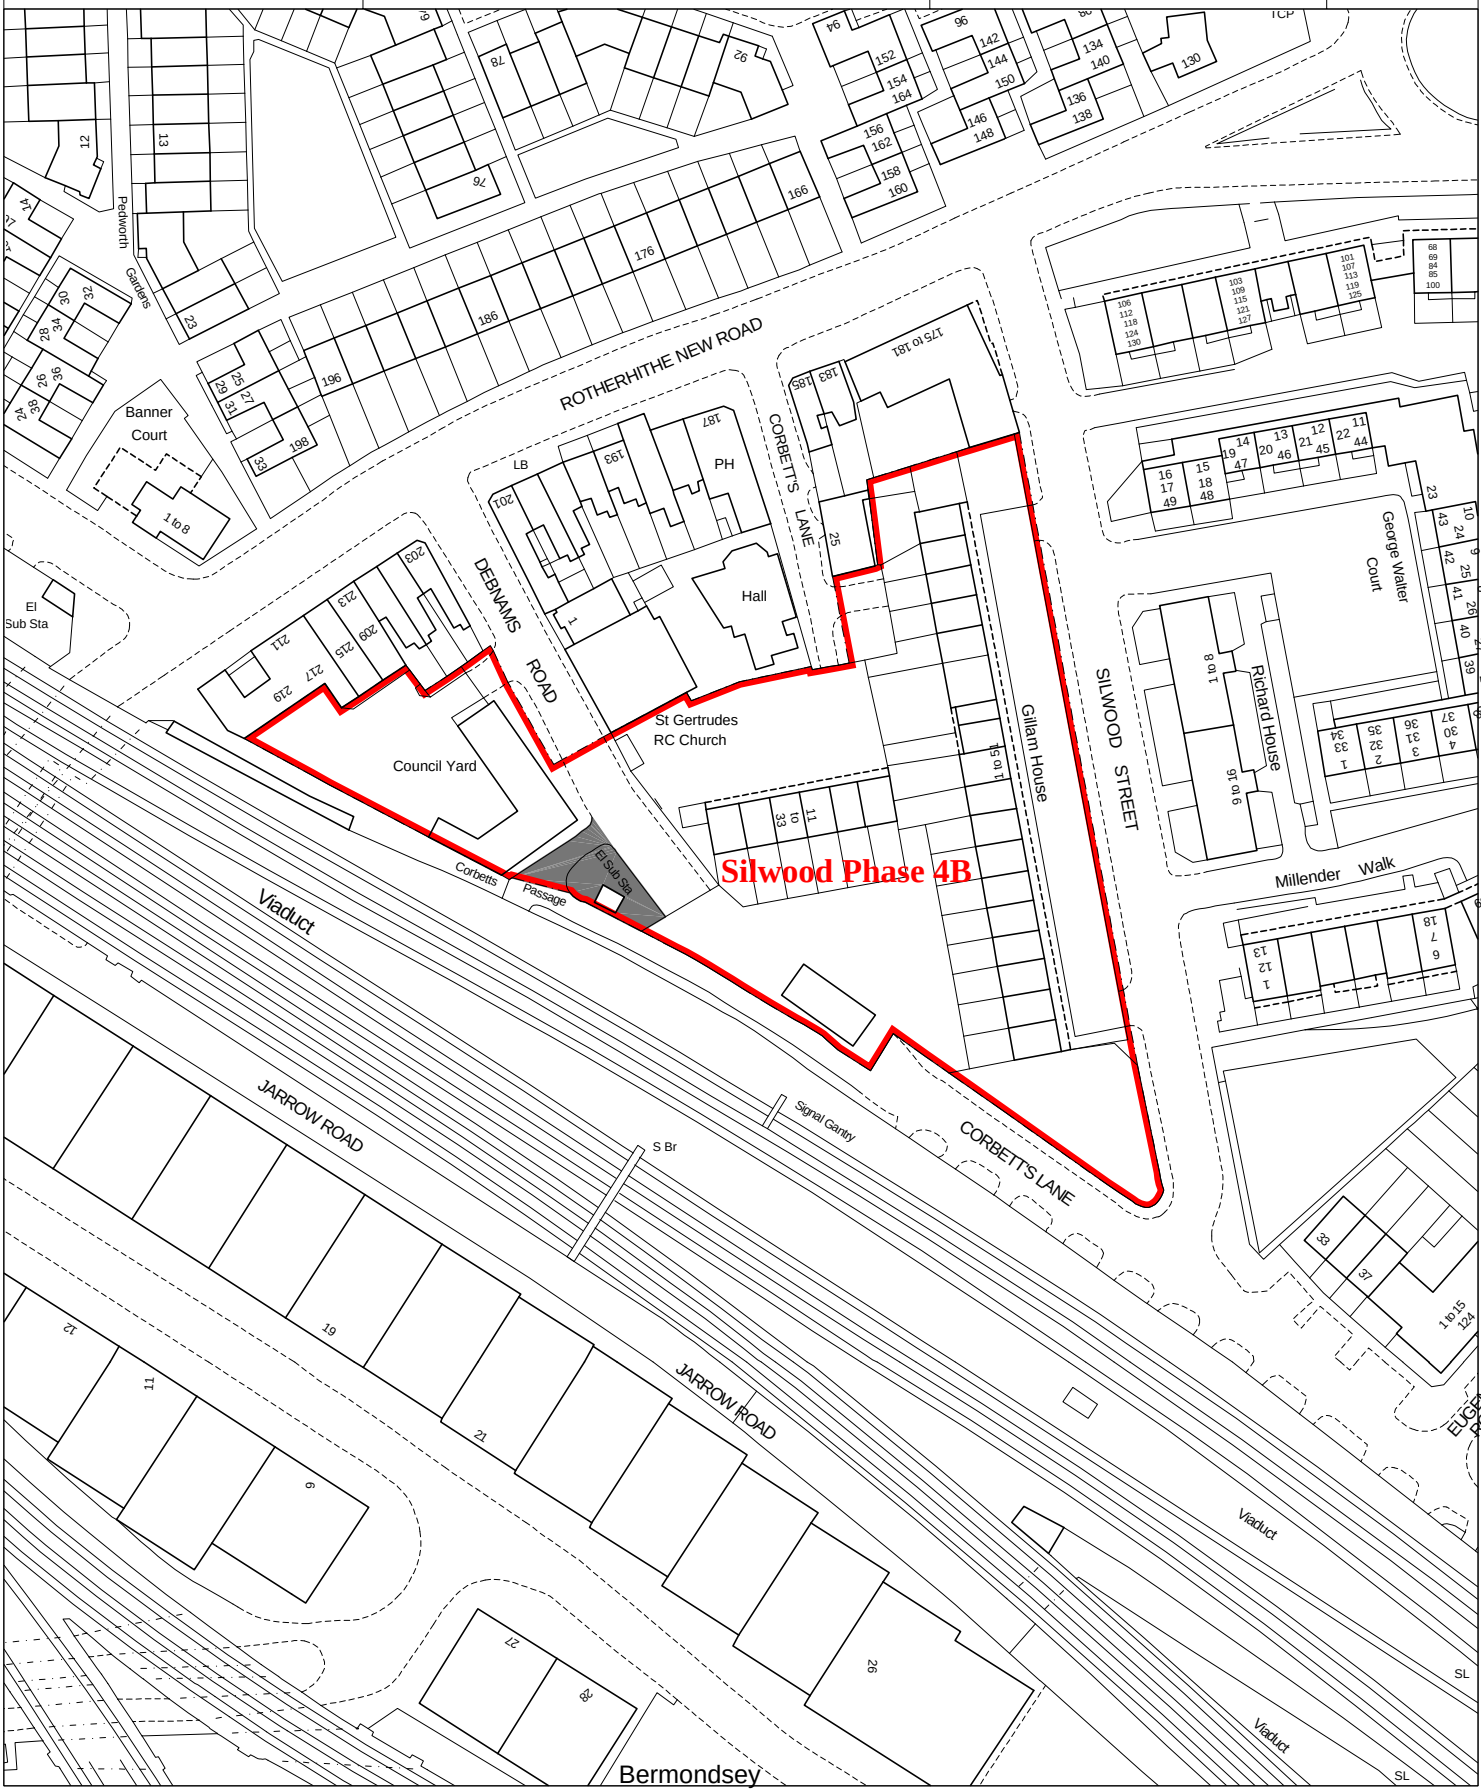
| | | |
|---|---|---|
| TITLE. | Site 4B Silwood Estate. | **APPENDIX 1** |
| DRAWING No. | LBS_2677 | Reproduced from the Ordnance Survey mapping with the permission of the Controller of Her Majesty's Stationery Office © Crown copyright. Unauthorised reproduction infringes Crown copyright and may lead to prosecution or civil proceedings. (London Borough of Southwark / Licence No. LA086541). |
| DRAWN BY. | MMANKTELOW<br>Property Division | **Original Scale - 1:1250**<br>Subject to variation when reproduced from an Adobe pdf source |
| DATE. | 8/9/2011 | N |