44-50 AND 52-58 LANCASTER STREET.LONDON, SE1 0SJ

Southwark Council

Ordnance Survey

Date 1/11/2012

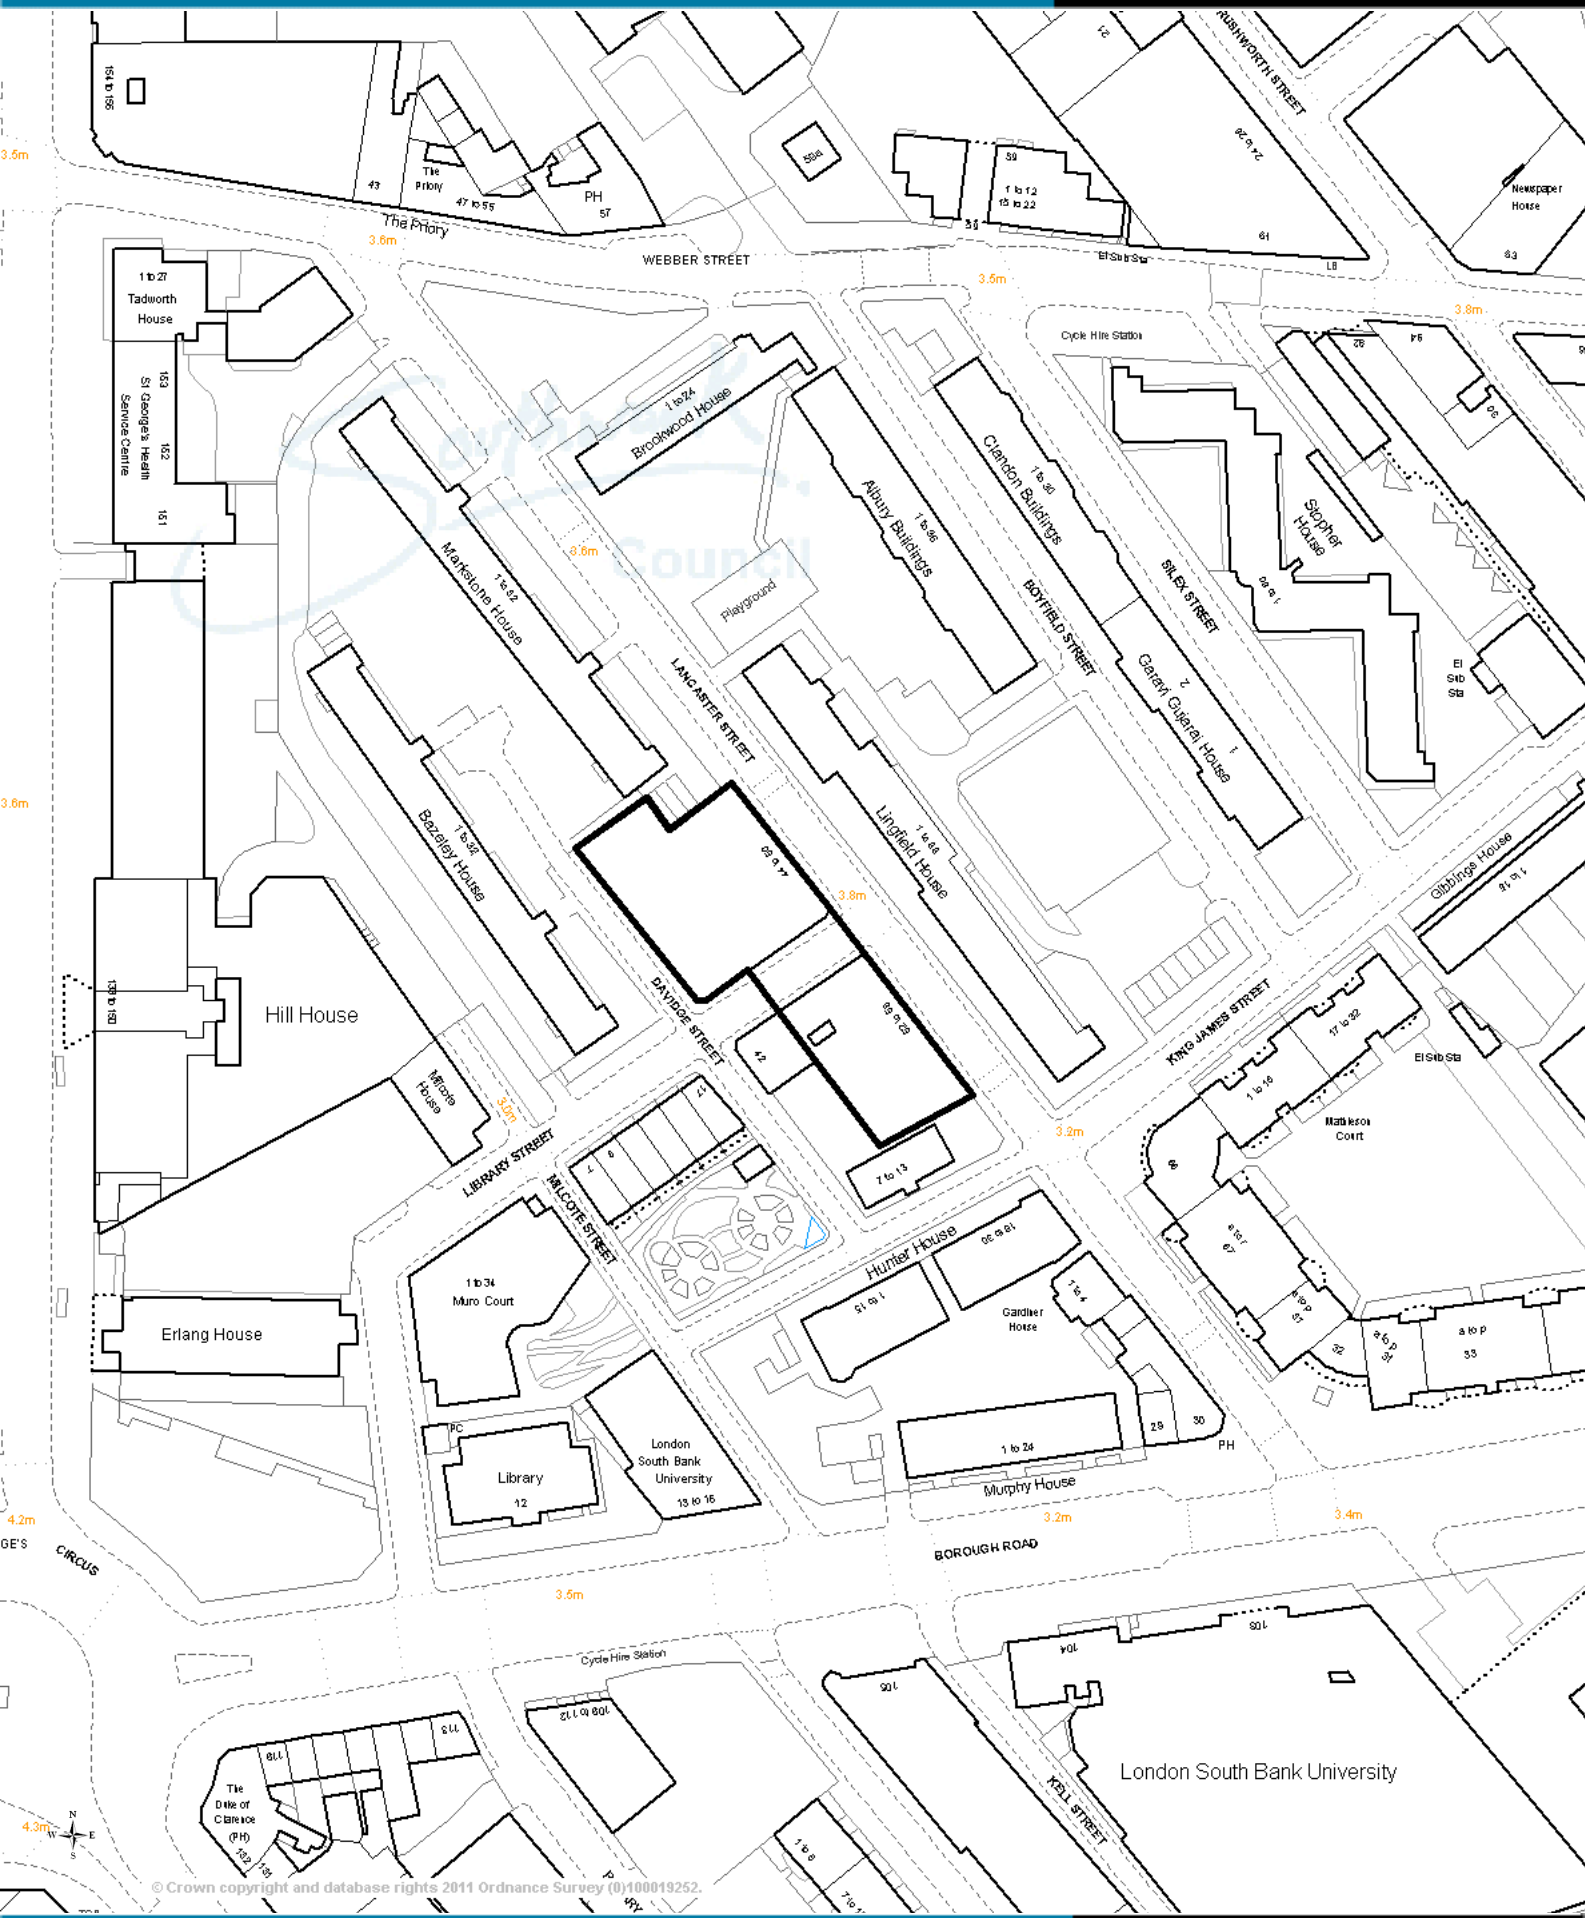

© Crown copyright and database rights 2011 Ordnance Survey (0)100019252.

© Crown copyright. All rights reserved ((0)100019252) 2009

Scale 1/1250

NB