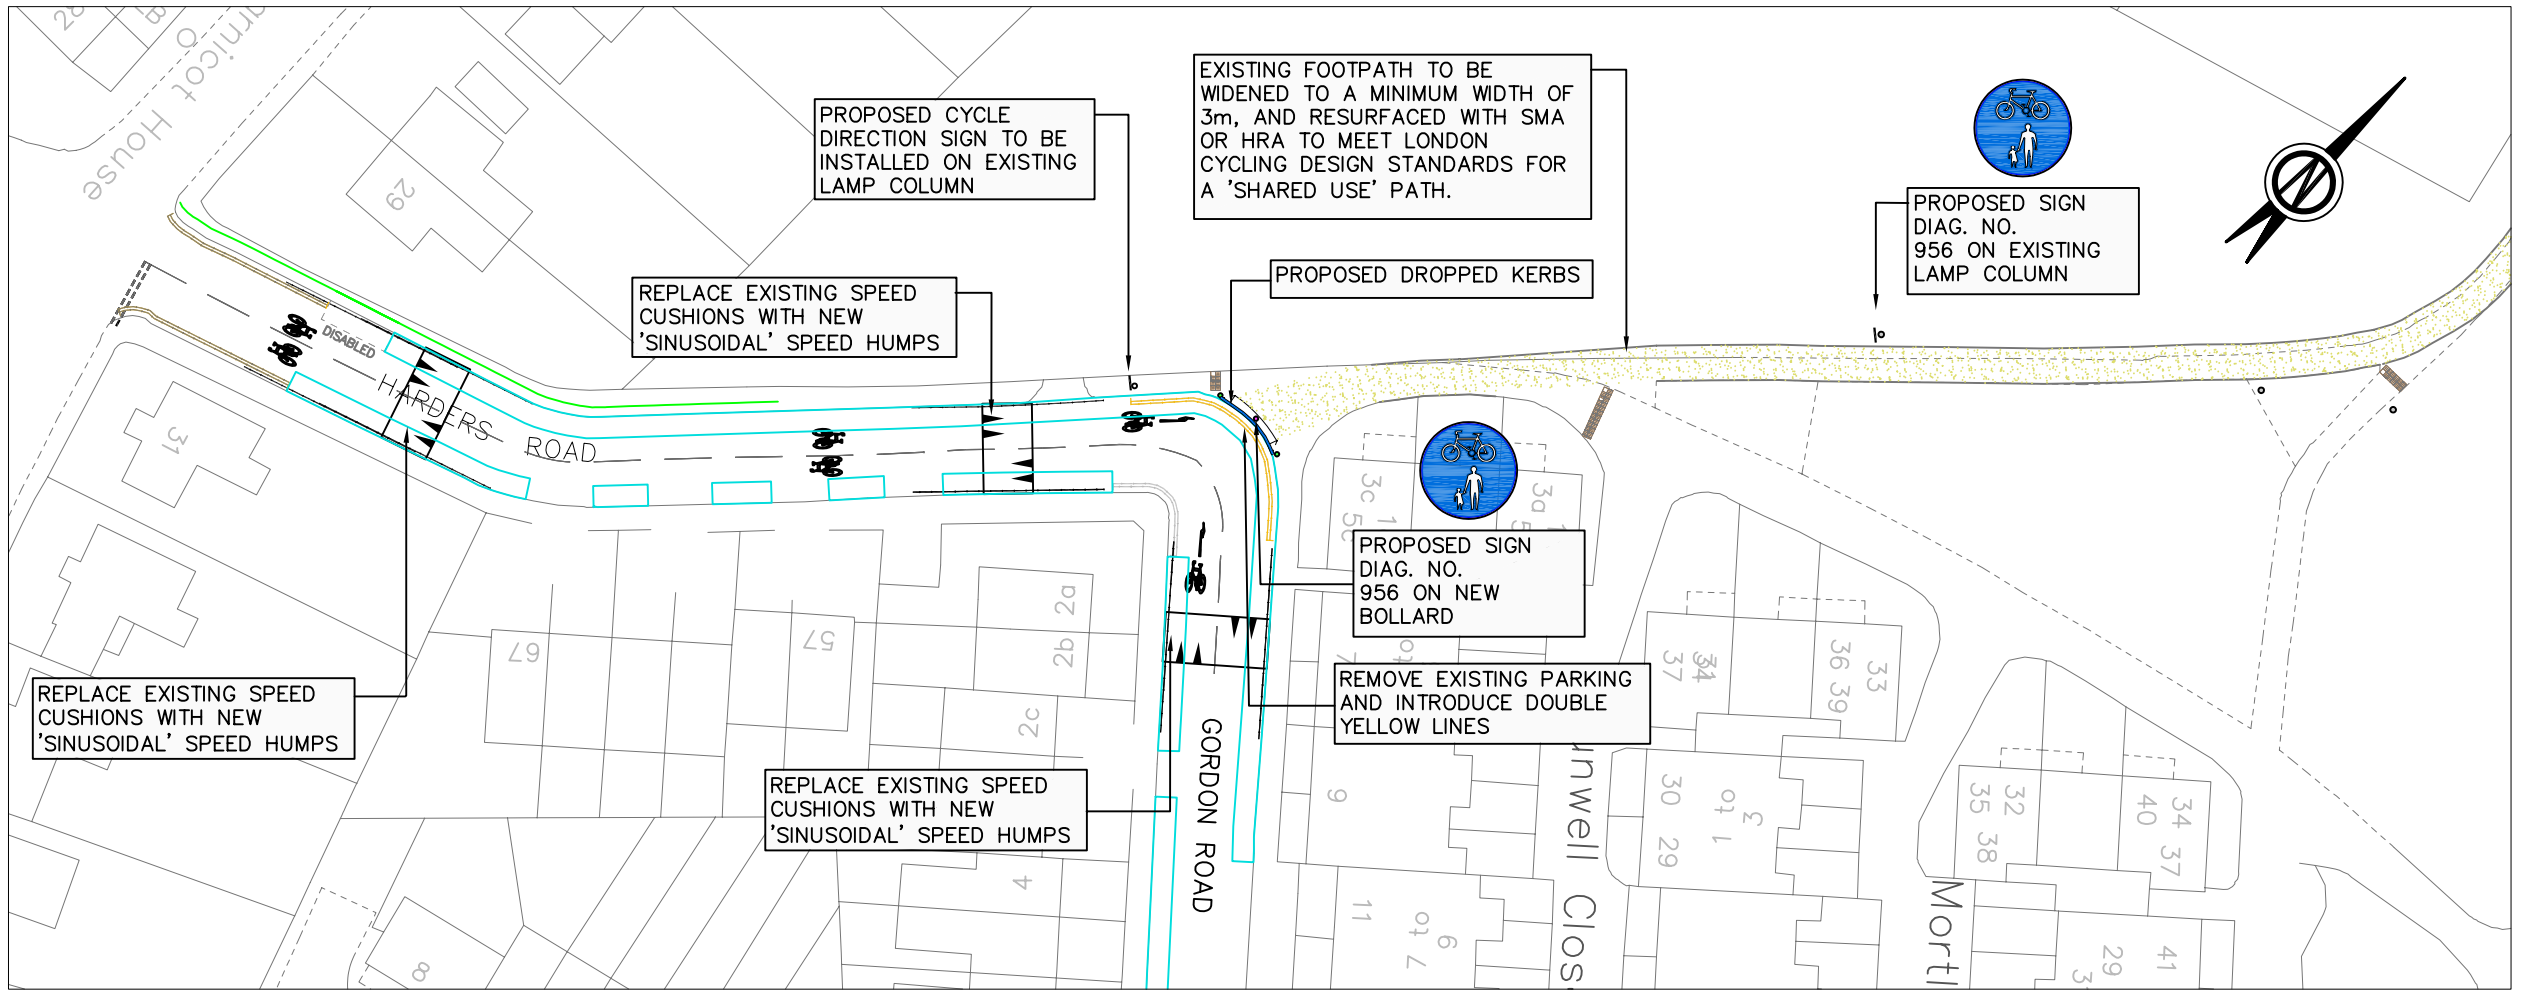

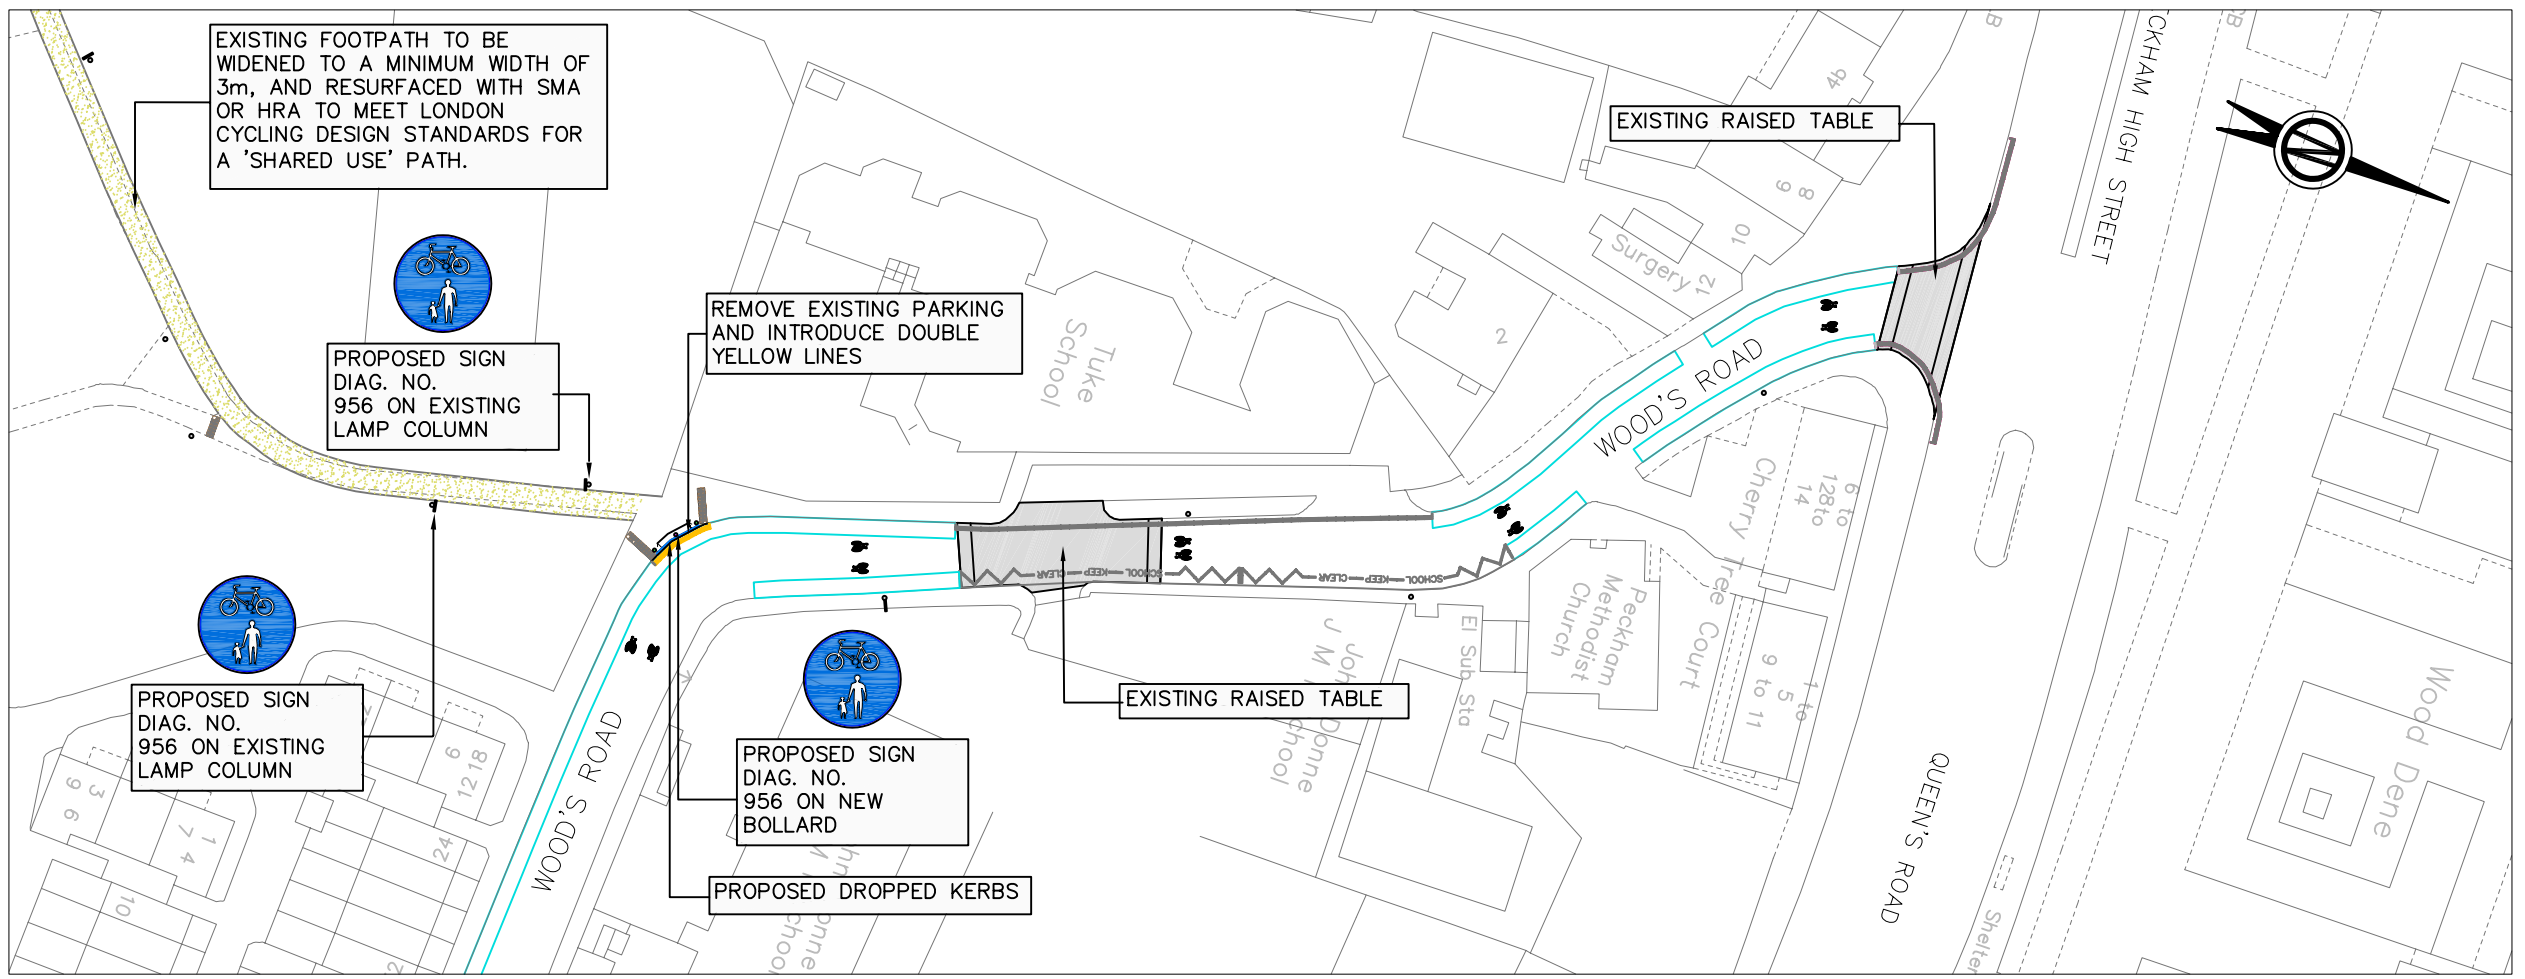

LEGEND / NOTES.

KEY

- PROPOSED CUT THROUGH ROUTE ON PARKS AND OPEN SPACES LAND
- PROPOSED CORDUROY PAVING
- EXTENT OF EXISTING UNCONTROLLED PARKING

No.	Date	Revision

Southwark Council — working in partnership with mouchel

PUBLIC REALM PROJECTS TEAM 160 TOOLEY STREET SE1P 5LX

Project	CYCLE SUPER HIGHWAY SCHEME Complimentary Measures
Title	COSSALL PARK AREA To Queens Road via Woods Road
Contract No.	-
Drawn	SD
Designed	SD
Checked	-
Approved	-
Scale	NTS
Drawing No.	11410-CM-GA-002.A
Rev.	-
File Name:	
Date Drawn	-
Date Issued	-