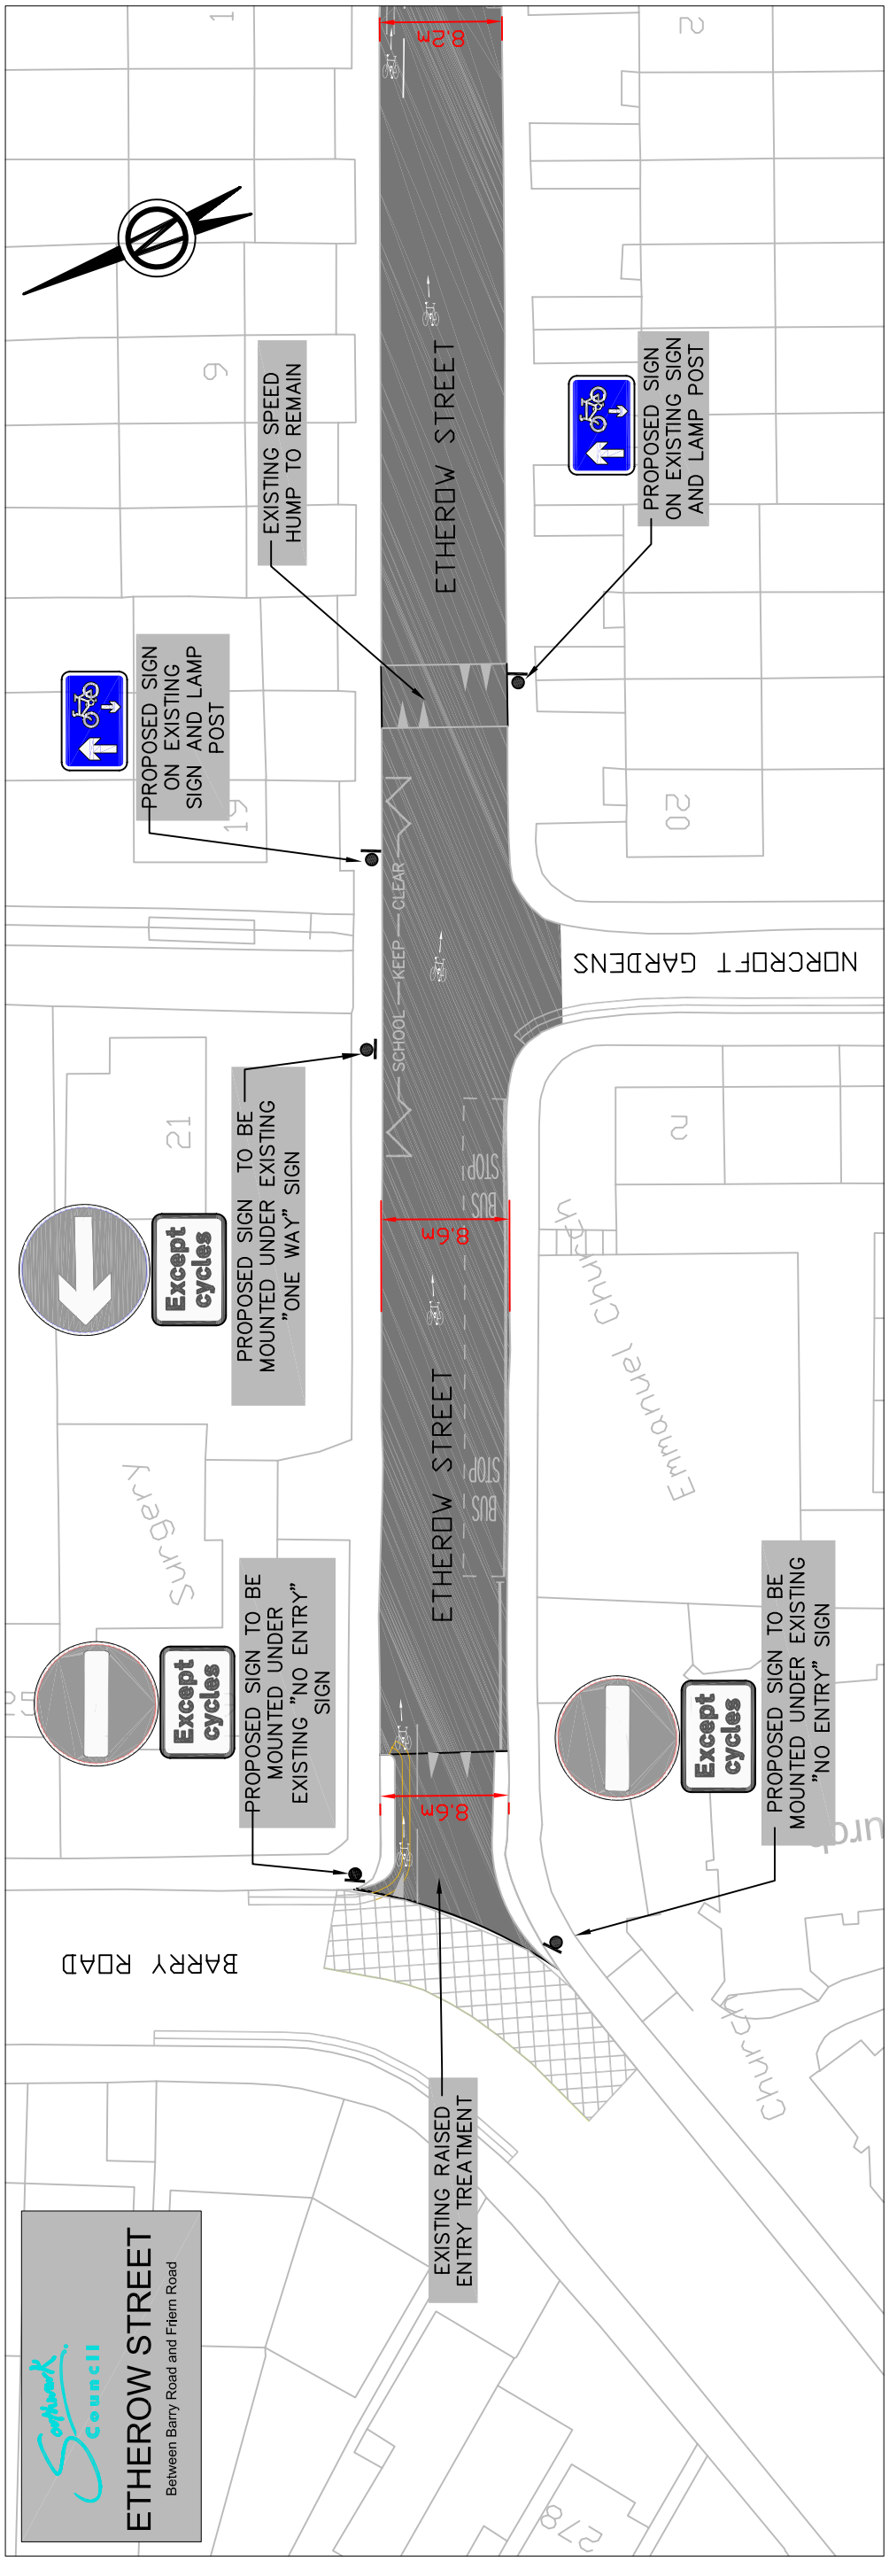
ETHEROW STREET
Between Barry Road and Friern Road
Southwark Council
BARRY ROAD
NORCROFT GARDENS
EXISTING RAISED ENTRY TREATMENT
PROPOSED SIGN TO BE MOUNTED UNDER EXISTING "NO ENTRY" SIGN
PROPOSED SIGN TO BE MOUNTED UNDER EXISTING "ONE WAY" SIGN
PROPOSED SIGN ON EXISTING SIGN AND LAMP POST
EXISTING SPEED HUMP TO REMAIN
PROPOSED SIGN ON EXISTING SIGN AND LAMP POST
Except cycles
8.6m
8.2m
SCHOOL KEEP CLEAR
BUS STOP
Surgery
Emmanuel Church
Church
21
19
9
20
2
278

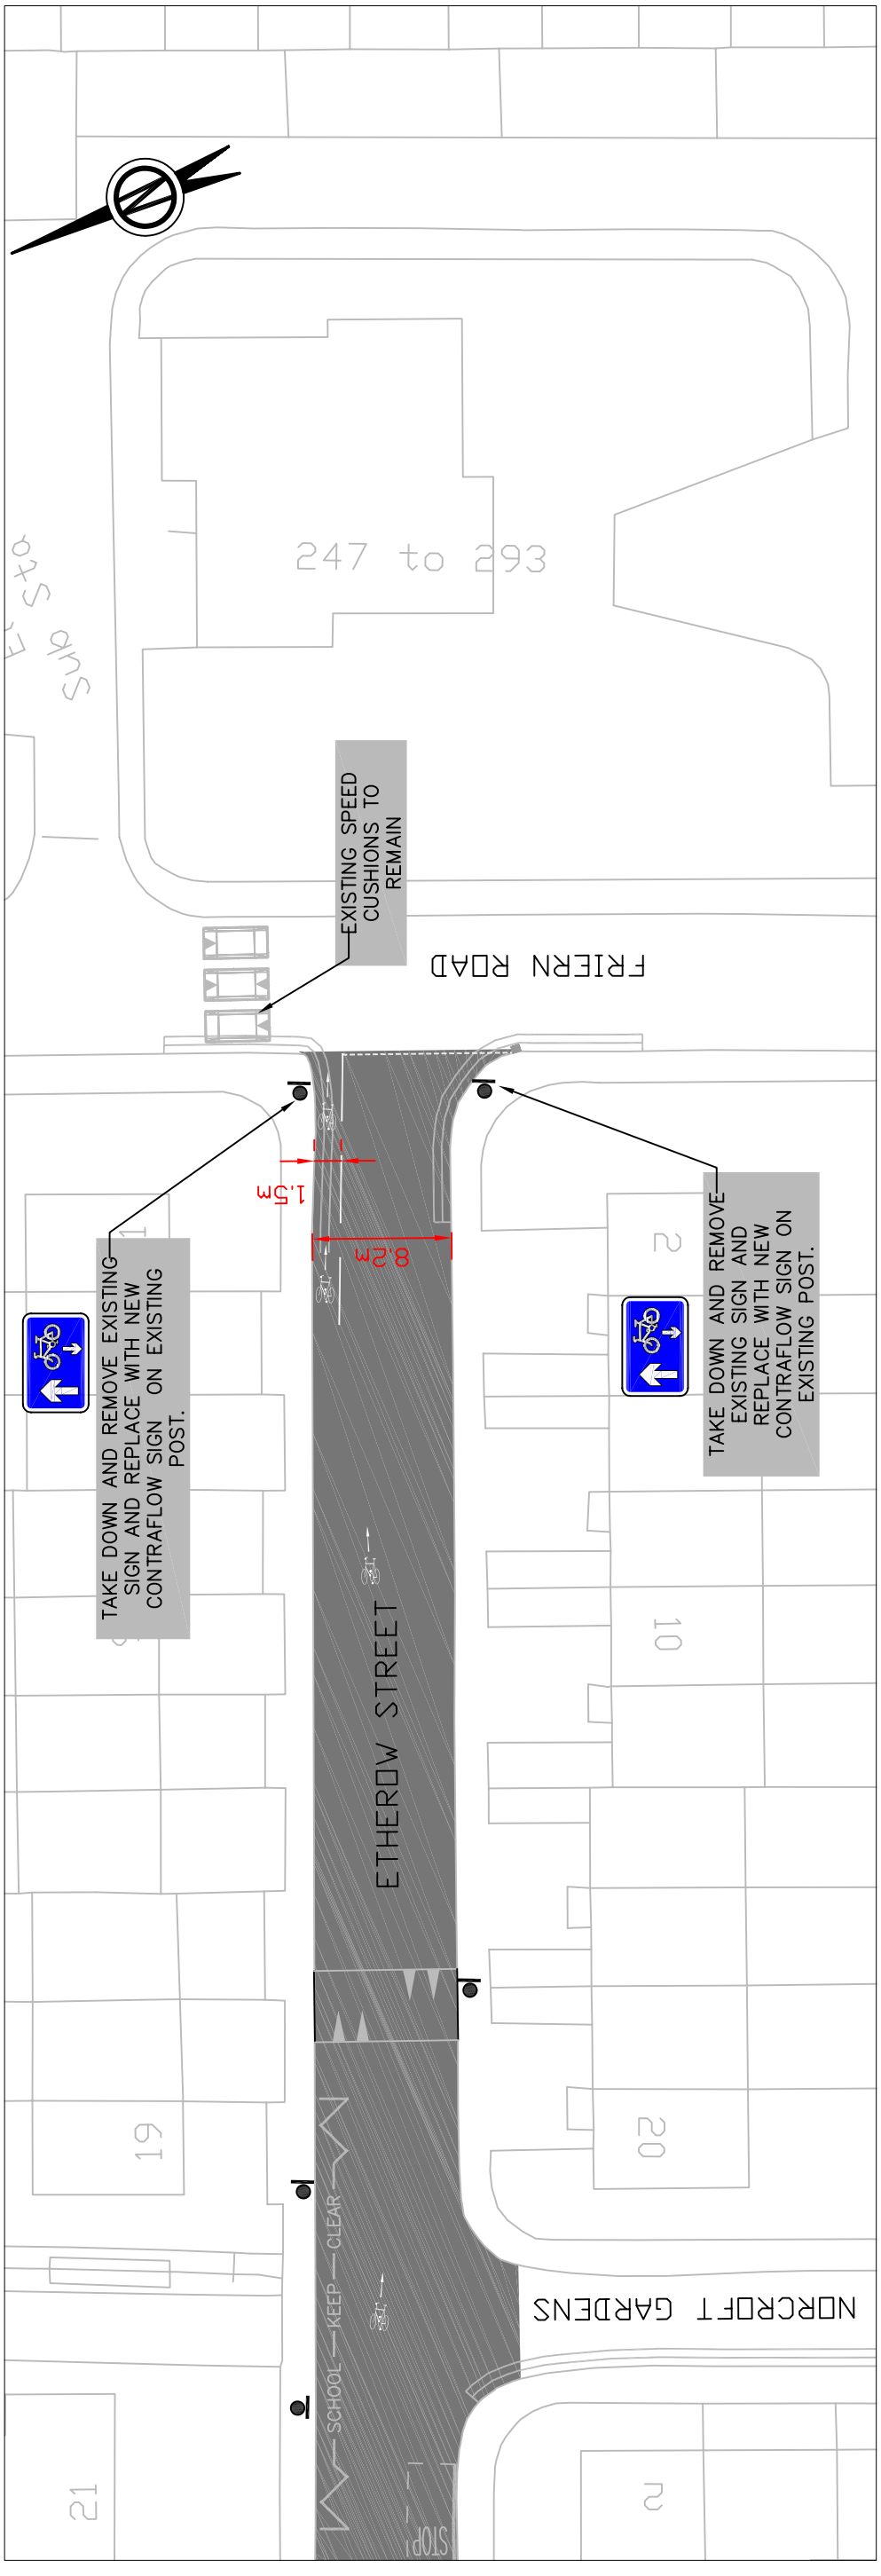
ETHEROW STREET
FRIERN ROAD
NORCROFT GARDENS
TAKE DOWN AND REMOVE EXISTING SIGN AND REPLACE WITH NEW CONTRAFLOW SIGN ON EXISTING POST.
TAKE DOWN AND REMOVE EXISTING SIGN AND REPLACE WITH NEW CONTRAFLOW SIGN ON EXISTING POST.
EXISTING SPEED CUSHIONS TO REMAIN
1.5m
8.2m
SCHOOL KEEP CLEAR
STOP
247 to 293
21
19
2
20
10