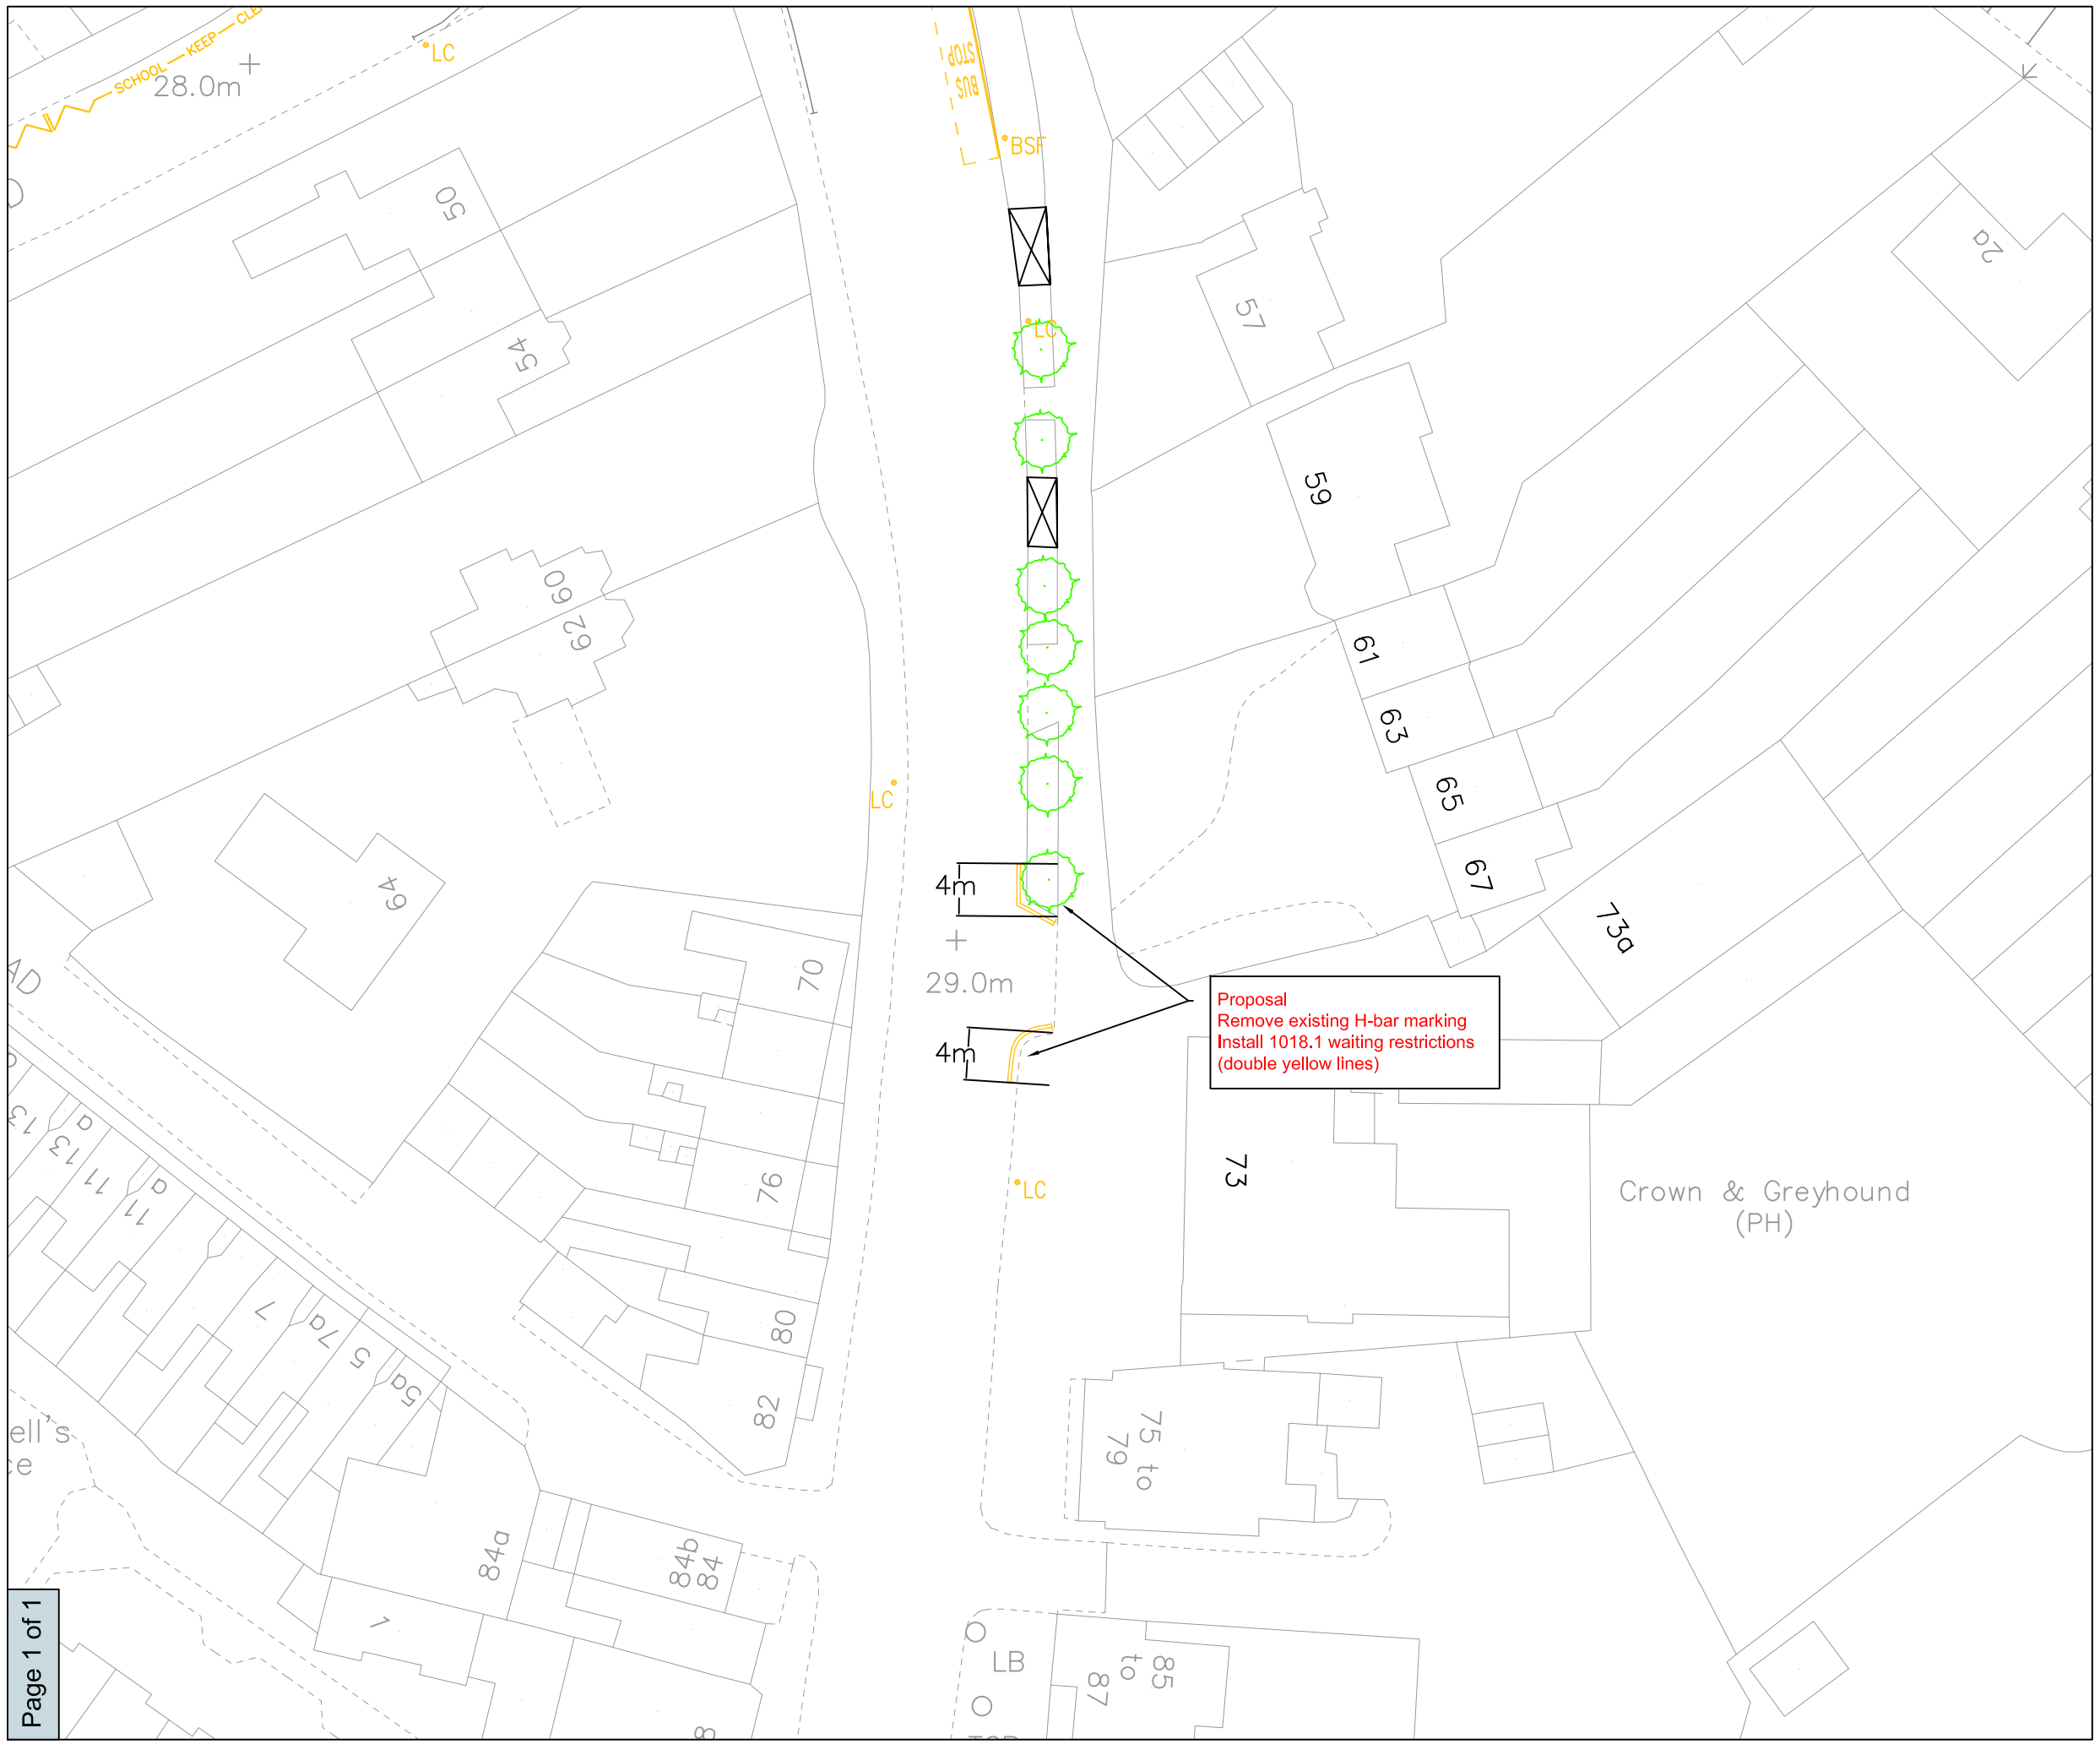

Page 1 of 1

PUBLIC REALM PROJECTS (PARKING DESIGN)

Southwark Council

Environment and Leisure, Public Realm
PO Box 64529, London SE1 5LX

LEGEND

- Single yellow line
- Proposed double yellow line
- Bus stop
- School keep clear markings
- Tree

Revision details	By	Date	Suffix
			A
			B

Project ID / name

1213Q3_LOCAL_PARKING_AMENDMENTS

Drawing title

DULWICH_VILLAGE
PROPOSED_AAT_WAITING_RESTRICTIONS

Layout

APPENDIX_10

Scale

1:500_AT_A3

File Name

1213Q3 Dulwich Village 037.dwg

Drawn	Designed	Checked	Approved
MH 23/11/12	MH 23/11/12	TW 27/11/12	TW 27/11/12

This map is based on Ordnance Survey material with the permission of Ordnance Survey on behalf of the Controller of Her majesty's Stationary Office © Crown copyright. Unauthorised reproduction infringes Crown copyright and may lead to prosecution or civil proceedings. ((0)100019252) 2012

APPENDIX 10

S:\NET_DEV\01_PROJECTS\2012_13\12-13 ~ LOCAL PARKING AMENDMENTS\1213_Q3\12-13_Q3_LPA_037_Dulwich Village\Drawings\1213Q3 Dulwich Village 037.dwg