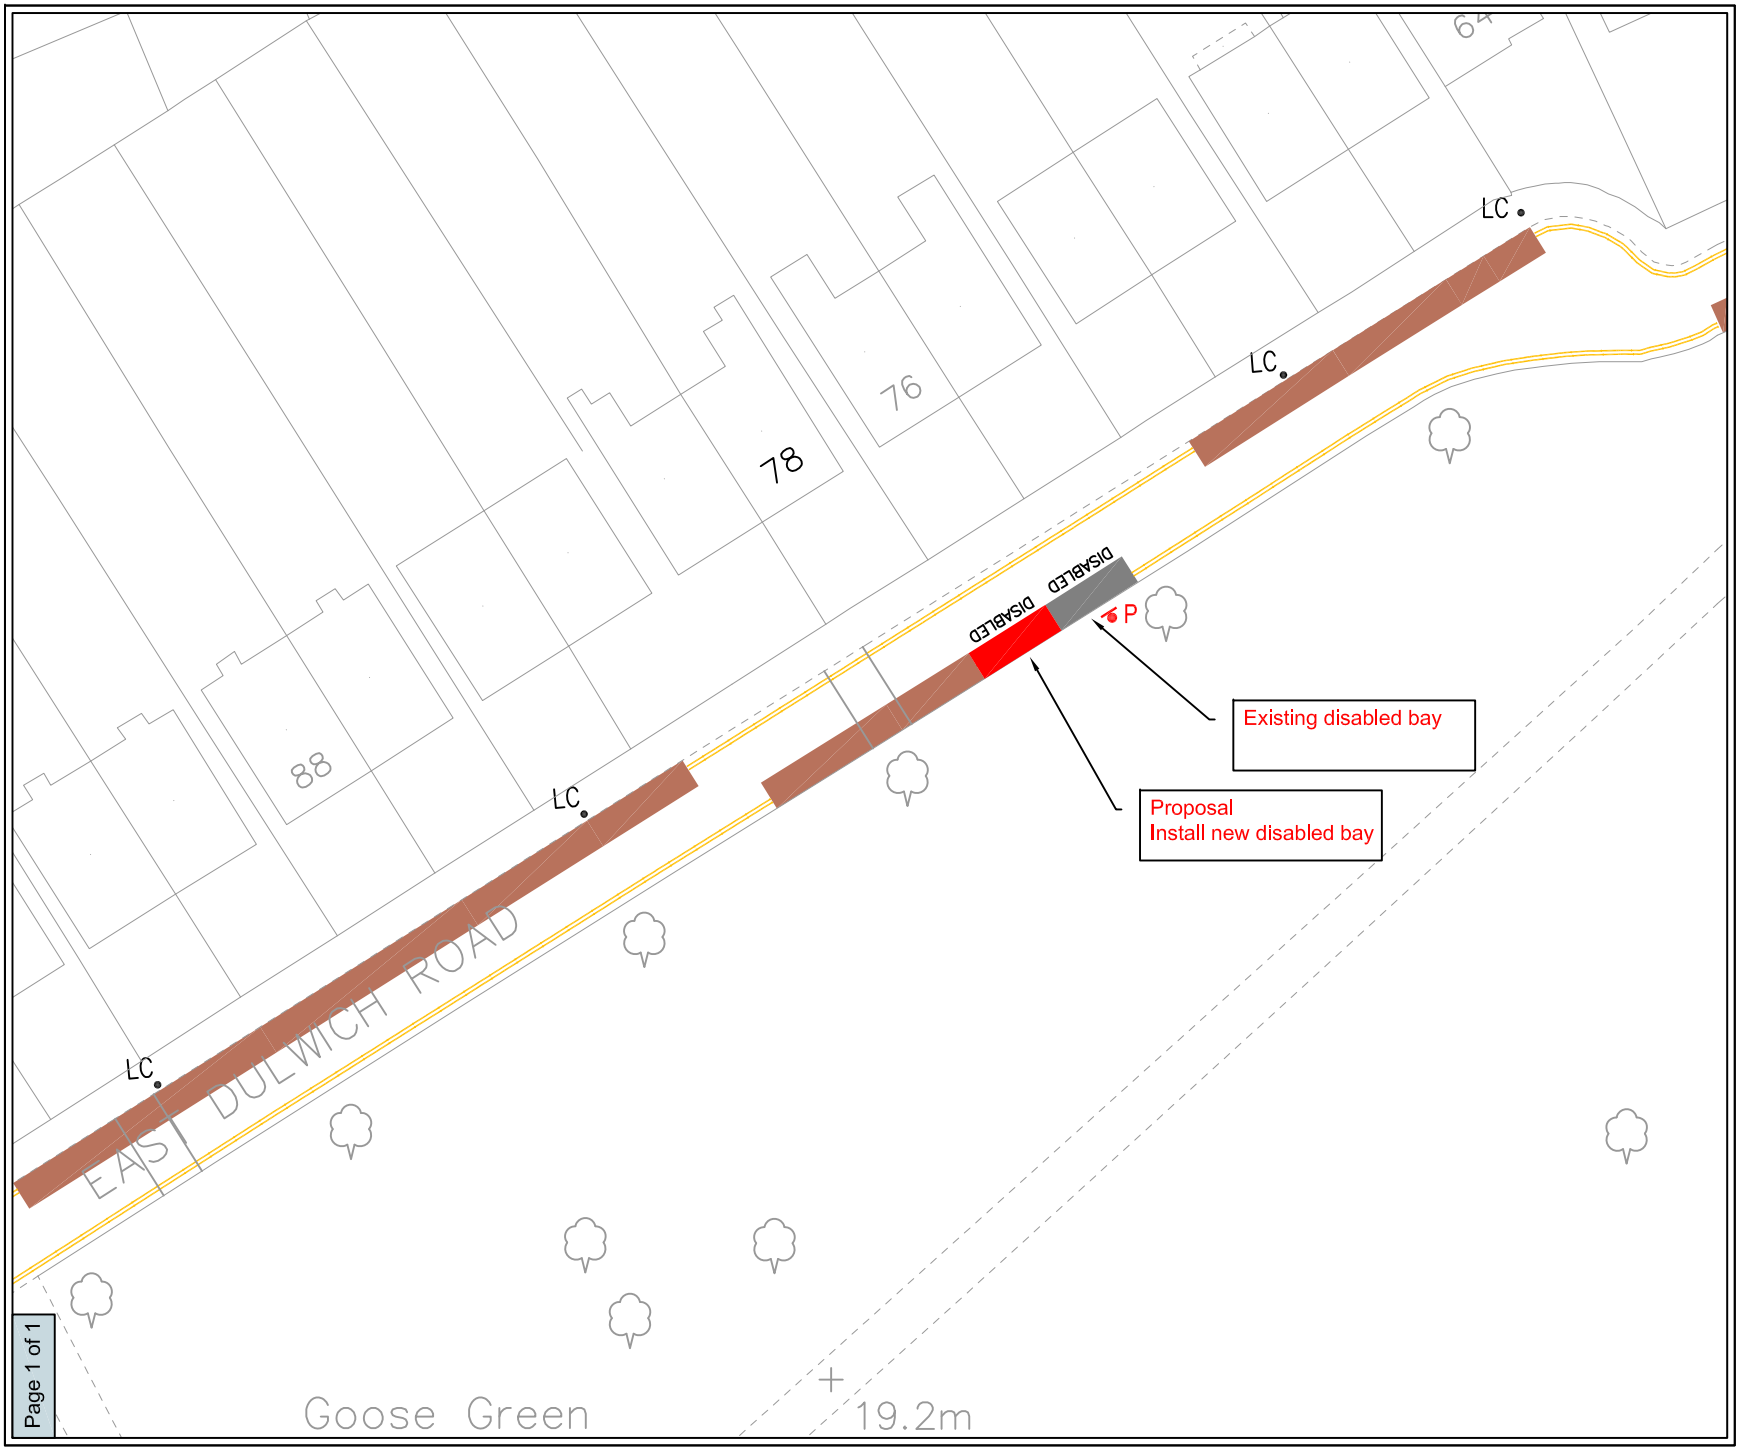

Page 1 of 1

PUBLIC REALM PROJECTS (PARKING DESIGN)

Southwark Council

Environment & Leisure, Public Realm
PO Box 64529, London SE1 5LX

LEGEND

ROAD MARKING

POSITION OF SIGN AND SUPPORT

EXISTING DISABLED BAY

EXISTING TIME RESTRICTED BAY

EXISTING DOUBLE YELLOW LINE

Revision details	By	Date	Suffix
			A
			B

Project ID / name

1213Q3_LOCAL_PARKING_AMENDMENTS

Drawing title

EAST_DULWICH_ROAD
PROPOSED_DISABLED_BAY

Layout

APPENDIX_3

Scale

1:500_AT_A4

File name

1213Q3_007

Drawn	Designed	Checked	Approved
MH 24/09/12	MH 24/09/12	TW 10/10/12	TW 10/10/12

© Crown copyright. All rights reserved ((0)100019252) 2012

APPENDIX 3

S:\NET_DEV\01_PROJECTS\2012_13\12-13 ~ LOCAL PARKING AMENDMENTS\1213_Q3\12-13_Q3_LPA_DPPP_007_East Dulwich Road\Drawings\1213Q3 East Dulwich Road 007.dwg