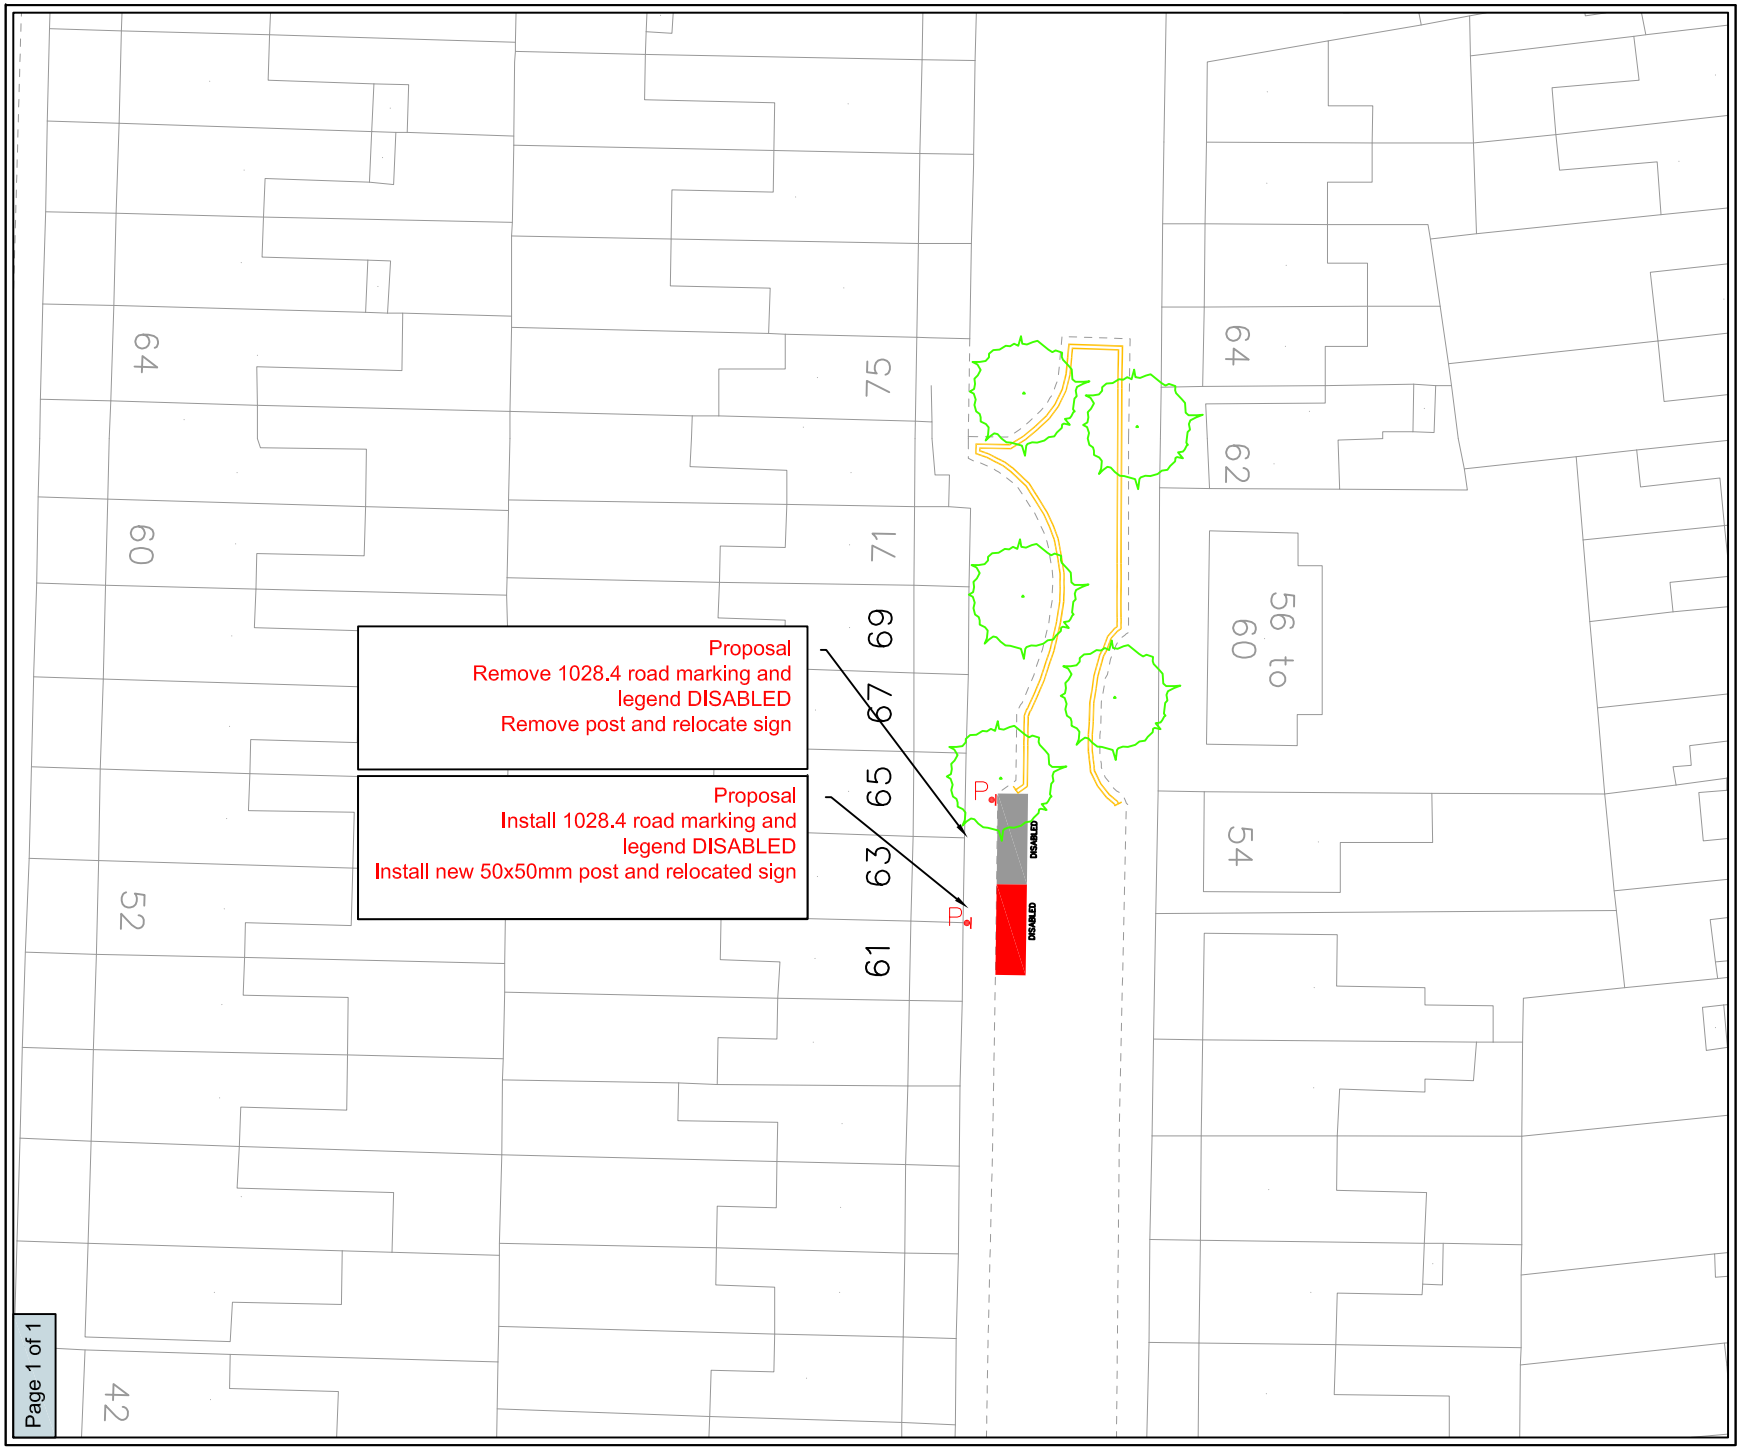

Page 1 of 1

PUBLIC REALM PROJECTS (PARKING DESIGN)

Southwark Council

Environment and Leisure, Public Realm
PO Box 64529, London SE1 5LX

LEGEND

2.0 DISABLED 6.0 — ROAD MARKING

Disabled badge holders only — POSITION OF SIGN AND SUPPORT

EXISTING DISABLED BAY

EXISTING DOUBLE YELLOW LINE

TREE

Revision details	By	Date	Suffix
			A
			B

Project ID / name

1213Q3_LOCAL_PARKING_AMENDMENTS

Drawing title

KING'S_GROVE
RELOCATE_EXISITING_DISABLED_BAY

Layout

APPENDIX_6

Scale

1:500_AT_A4

File name

1213Q3_038

Drawn	Designed	Checked	Approved
MH 12/12/12	MH 12/12/12	TW 12/12/12	TW 12/12/12

© Crown copyright. All rights reserved ((0)100019252) 2012

Appendix 6

S:\NET_DEV\01_PROJECTS\2012_13\12-13 ~ LOCAL PARKING AMENDMENTS\1213_Q3\12-13_Q3_LPA_DPPP_038_King's Grove\Drawings\1213Q3038 Kings Grove.dwg