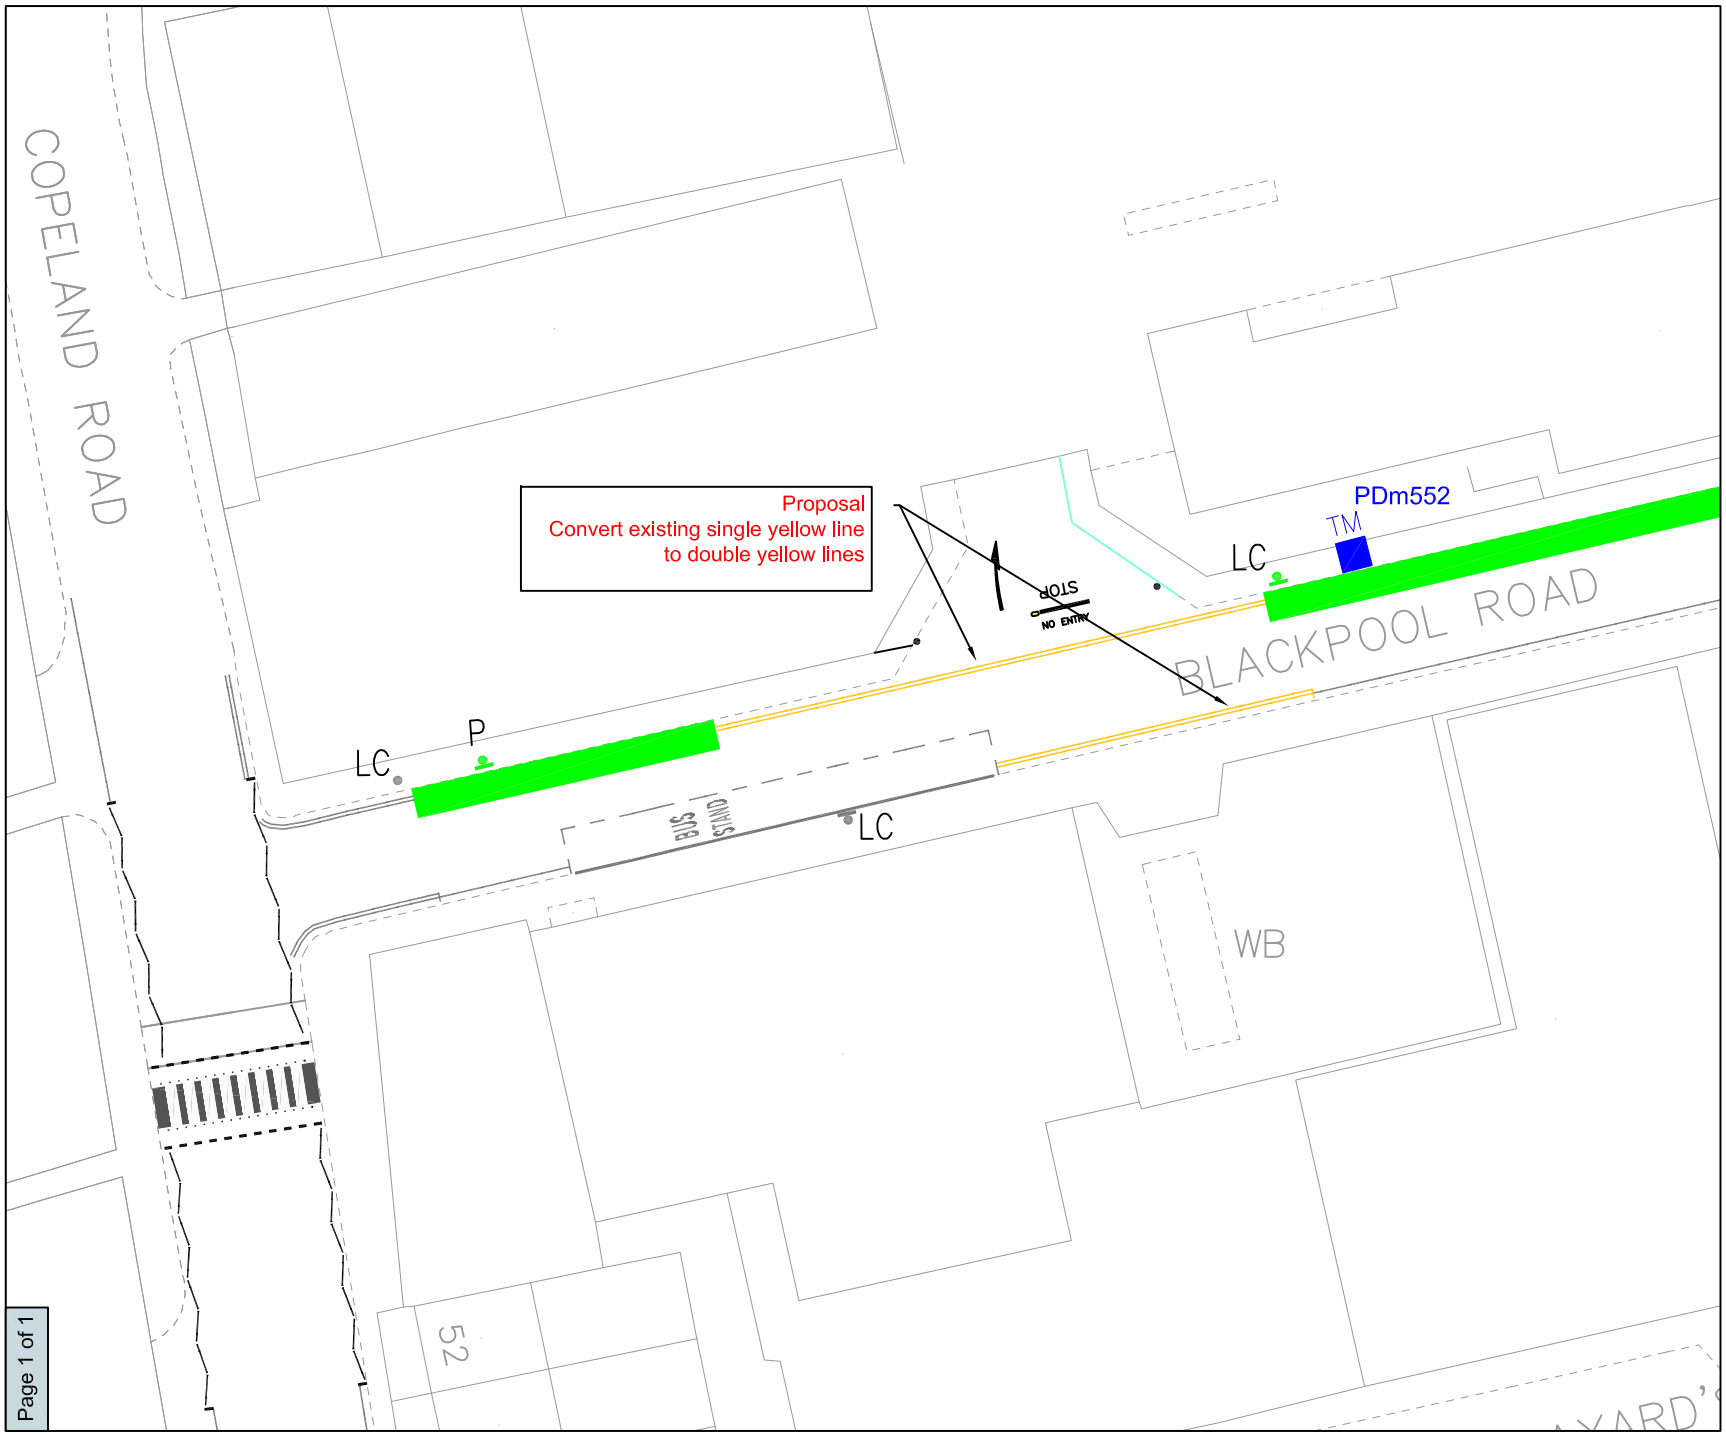

PUBLIC REALM PROJECTS (PARKING DESIGN)

Southwark Council

Environment and Leisure, Public Realm
PO Box 64529, London SE1 5LX

LEGEND

- Existing double yellow lines
- Existing single yellow line
- Existing Bus stand
- Existing shared use bay
- TM Pay and display machine

Revision details	By	Date	Suffix
			A
			B

Project ID / name

1213Q3_LOCAL_PARKING_AMENDMENTS

Drawing title

BLACKPOOL_ROAD
PROPOSED_AAT_WAITING_RESTRICTIONS

Layout

APPENDIX_8

Scale

1:500_AT_A4

File name

1213Q3_021

Drawn	Designed	Checked	Approved
MH 05/10/12	MH 05/10/12	TW 10/12/12	TW 10/12/12

© Crown copyright. All rights reserved ((0)100019252) 2012

Page 1 of 1

Appendix 8

S:\NET_DEV\01_PROJECTS\2012_13\12-13 ~ LOCAL PARKING AMENDMENTS\1213_Q3\12-13_Q3_LPA_021_Blackpool Road\Drawings\1213Q3 Blackpool Road 021.dwg