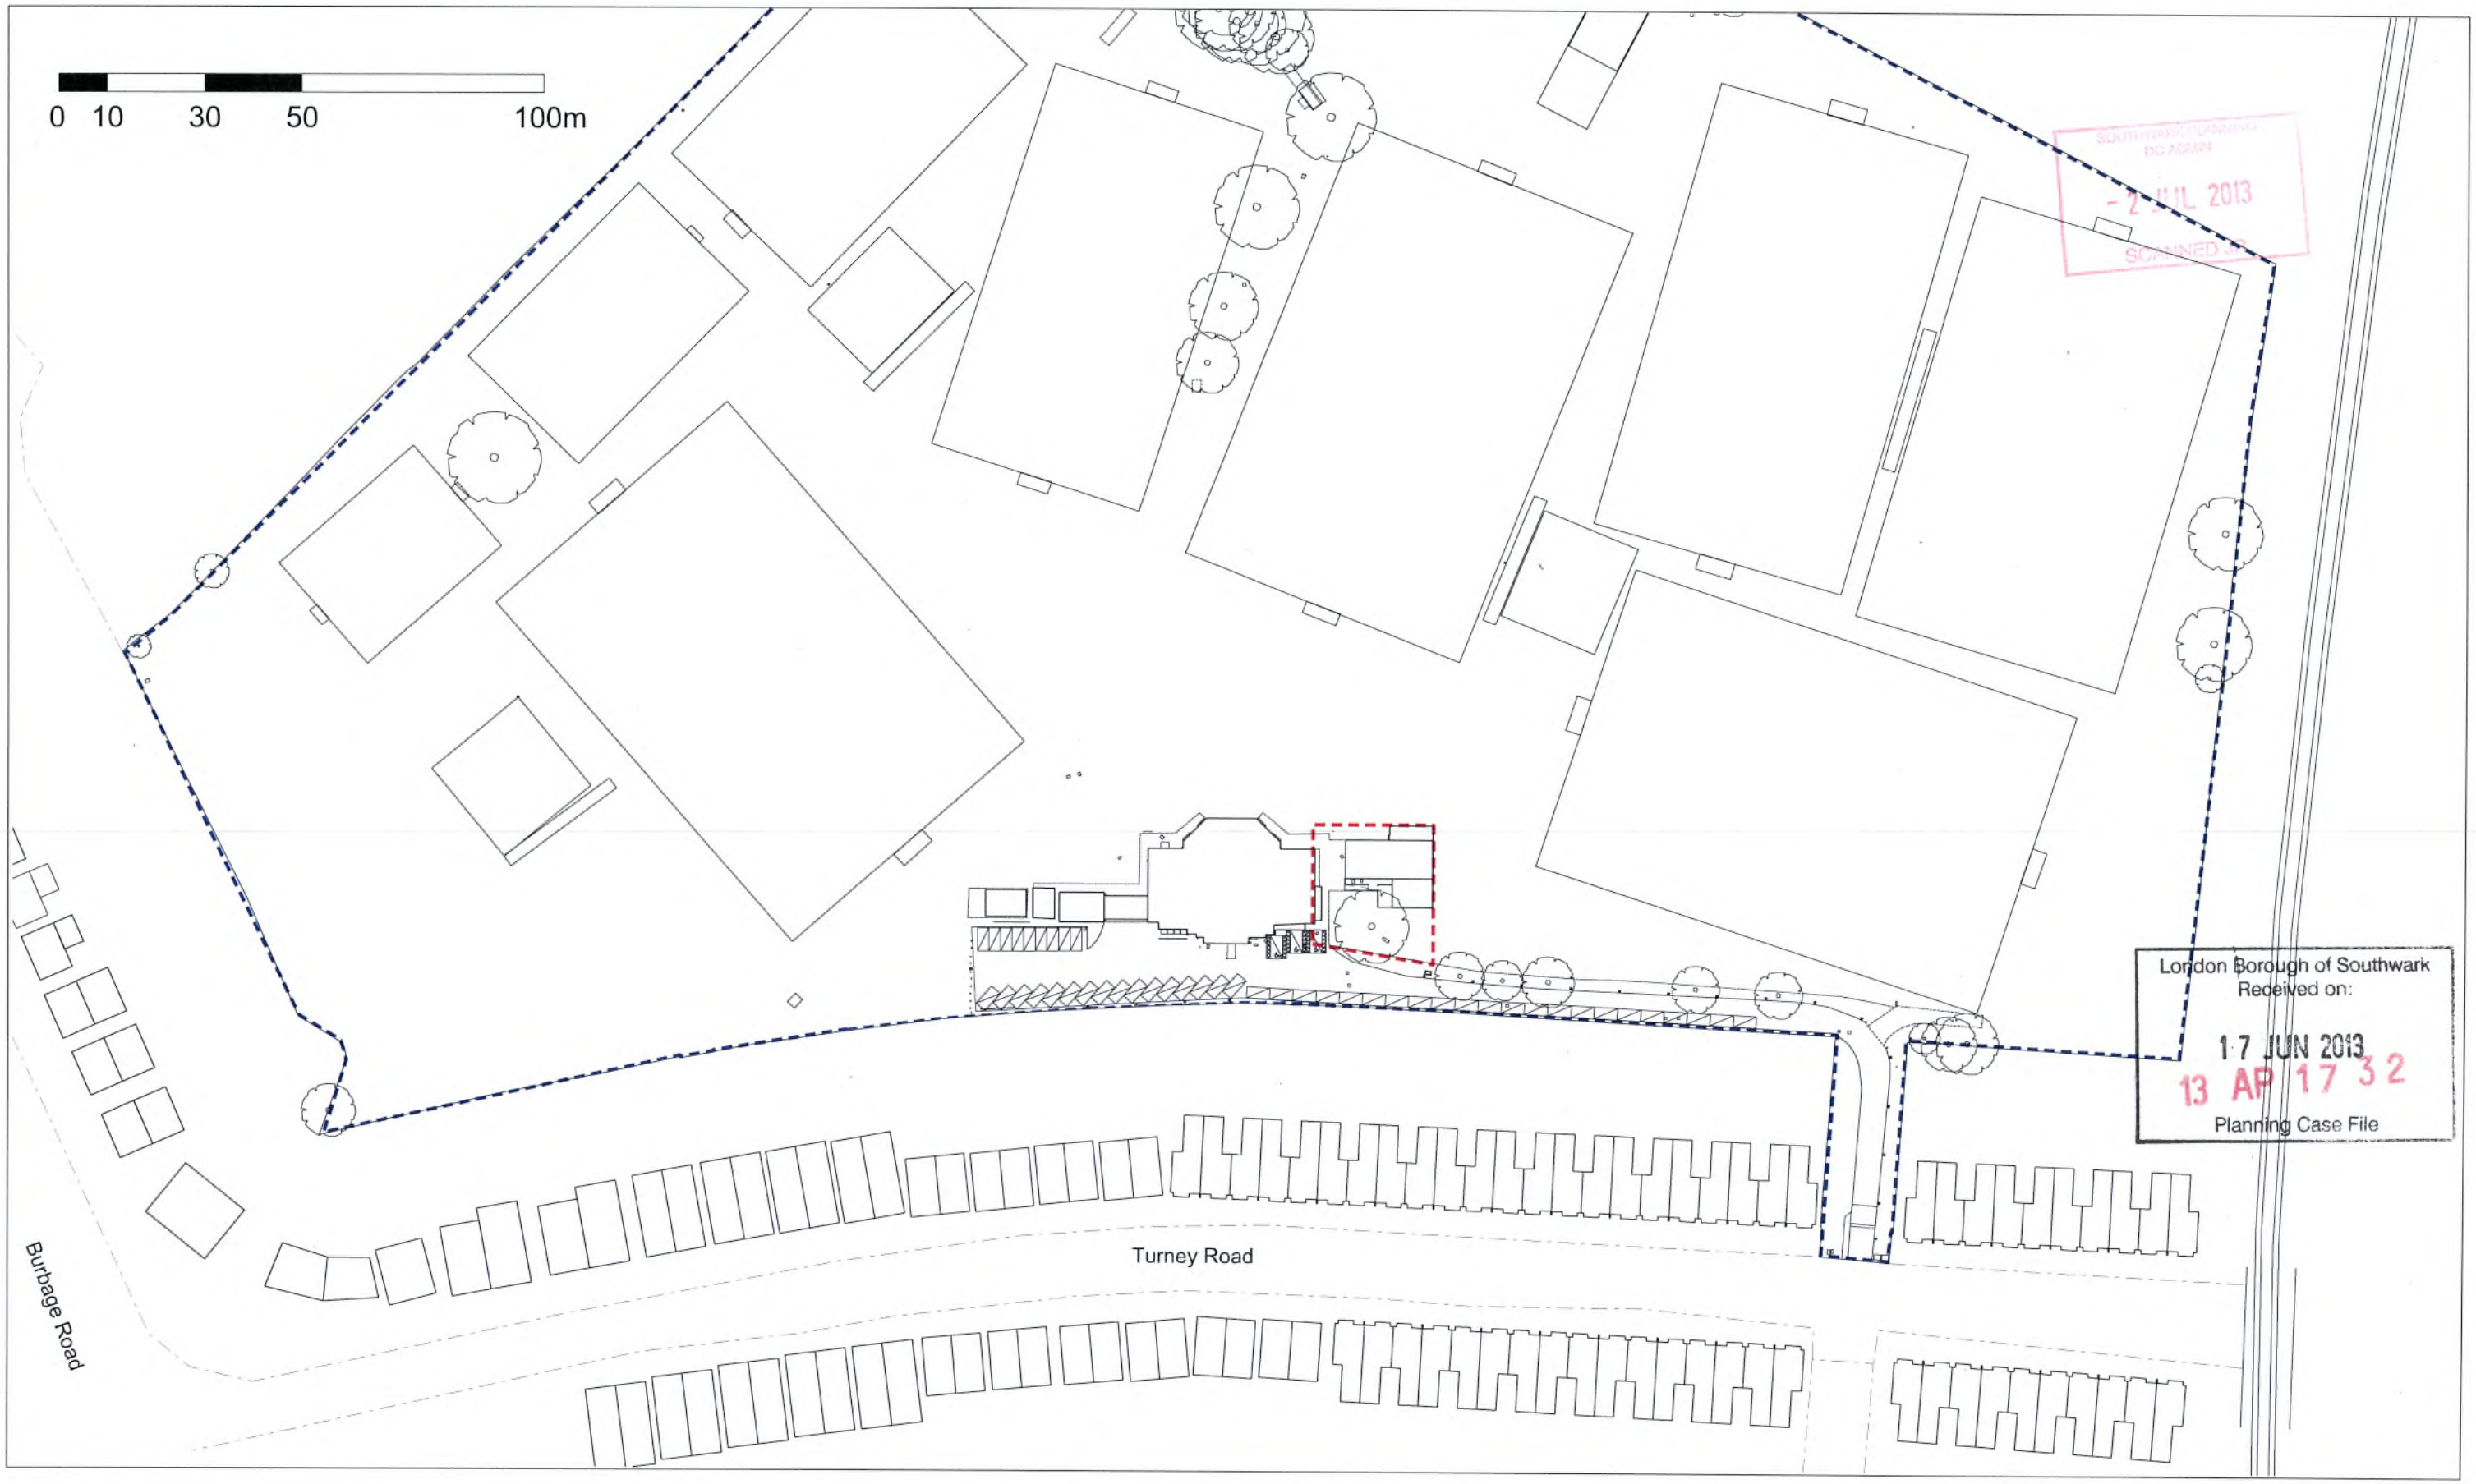

SOUTHWARK PLANNING
DC ARMIN
- 2 JUL 2013
SCANNED

London Borough of Southwark
Received on:
17 JUN 2013
13 AP 1732
Planning Case File

Rev	Date	Description	drawn	checked
-	--/--/--	-	-	-

Do not Scale. Use figured dimensions only. All dimensions to be checked on site

All drawings to be read in conjunction with the Engineers' drawings. Any discrepencies between consultants drawings to be reported to the Architect before any work commences.

The Contractor's attention is drawn to the Health & Safety matters identified in the Health & Safety plan as being potentially hazardous. These items should not be considered as a complete and final list. The Work Package Contractor's normal Health and Safety obligations still apply when undertaking constructional operations both on and off site.

Owen Architects
Gate House
1 St John's Square
London
EC1M 4DH
+44 (0) 20 7608 2889 T
+44 (0) 20 7608 0758 F
info@owenarchitects.co.uk

Project: Southwark Community Sports Trust

Title: Site Location Plan
Proposed

Date	Scale @A3	Project no.	Drawing no.	Rev.
29/05/2013	1:1250	366	100	-

© Owen Architects