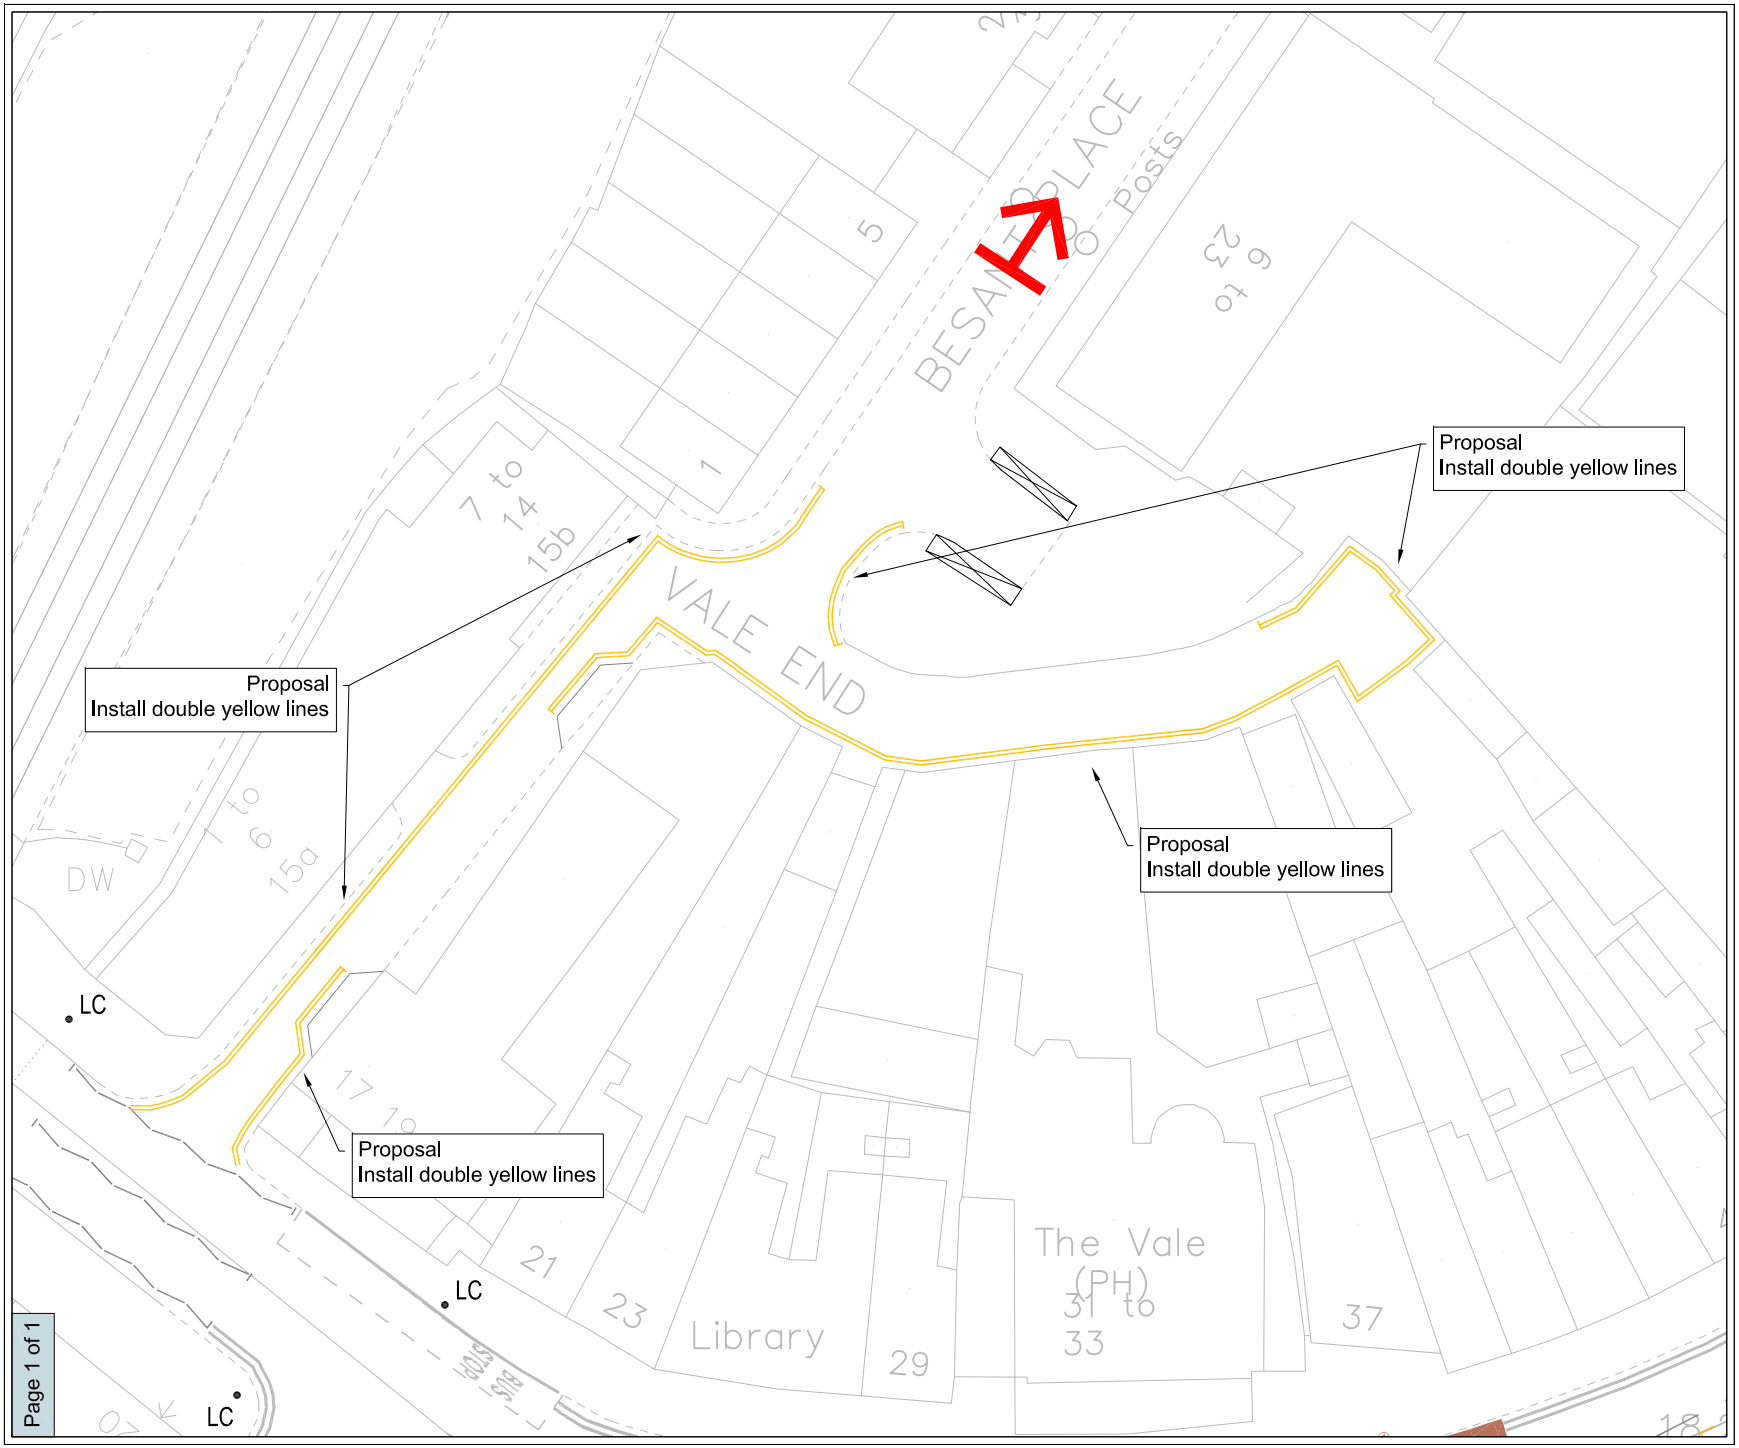

PUBLIC REALM PROJECTS (PARKING DESIGN)

Southwark Council

Environment and Leisure, Public Realm
PO Box 64529, London SE1 5LX

LEGEND

Proposed Double yellow lines
Existing Double yellow lines

Revision details	By	Date	Suffix
			A
			B

Project ID / name

1314Q3_LOCAL_PARKING_AMENDMENTS

Drawing title

VALE_END
PROPOSED_AAT_WAITING_RESTRICTIONS

Layout

APPENDIX_1

Scale

1:500_AT_A4

File name

1314Q2_019

Drawn	Designed	Checked	Approved
MH 22/07/13	MH 22/07/13	TW 13/12/13	TW 13/12/13

© Crown copyright. All rights reserved ((0)100019252) 2013

APPENDIX 1

S:\NET_DEV\01_PROJECTS\2013_14\1314 - Local Parking Amendments\Q3\1_LIVE ITEMS\13-14_Q3_LPA_001_Vale End\Drawings\1314Q2019_Vale End_0.1.dwg