Appendix 3

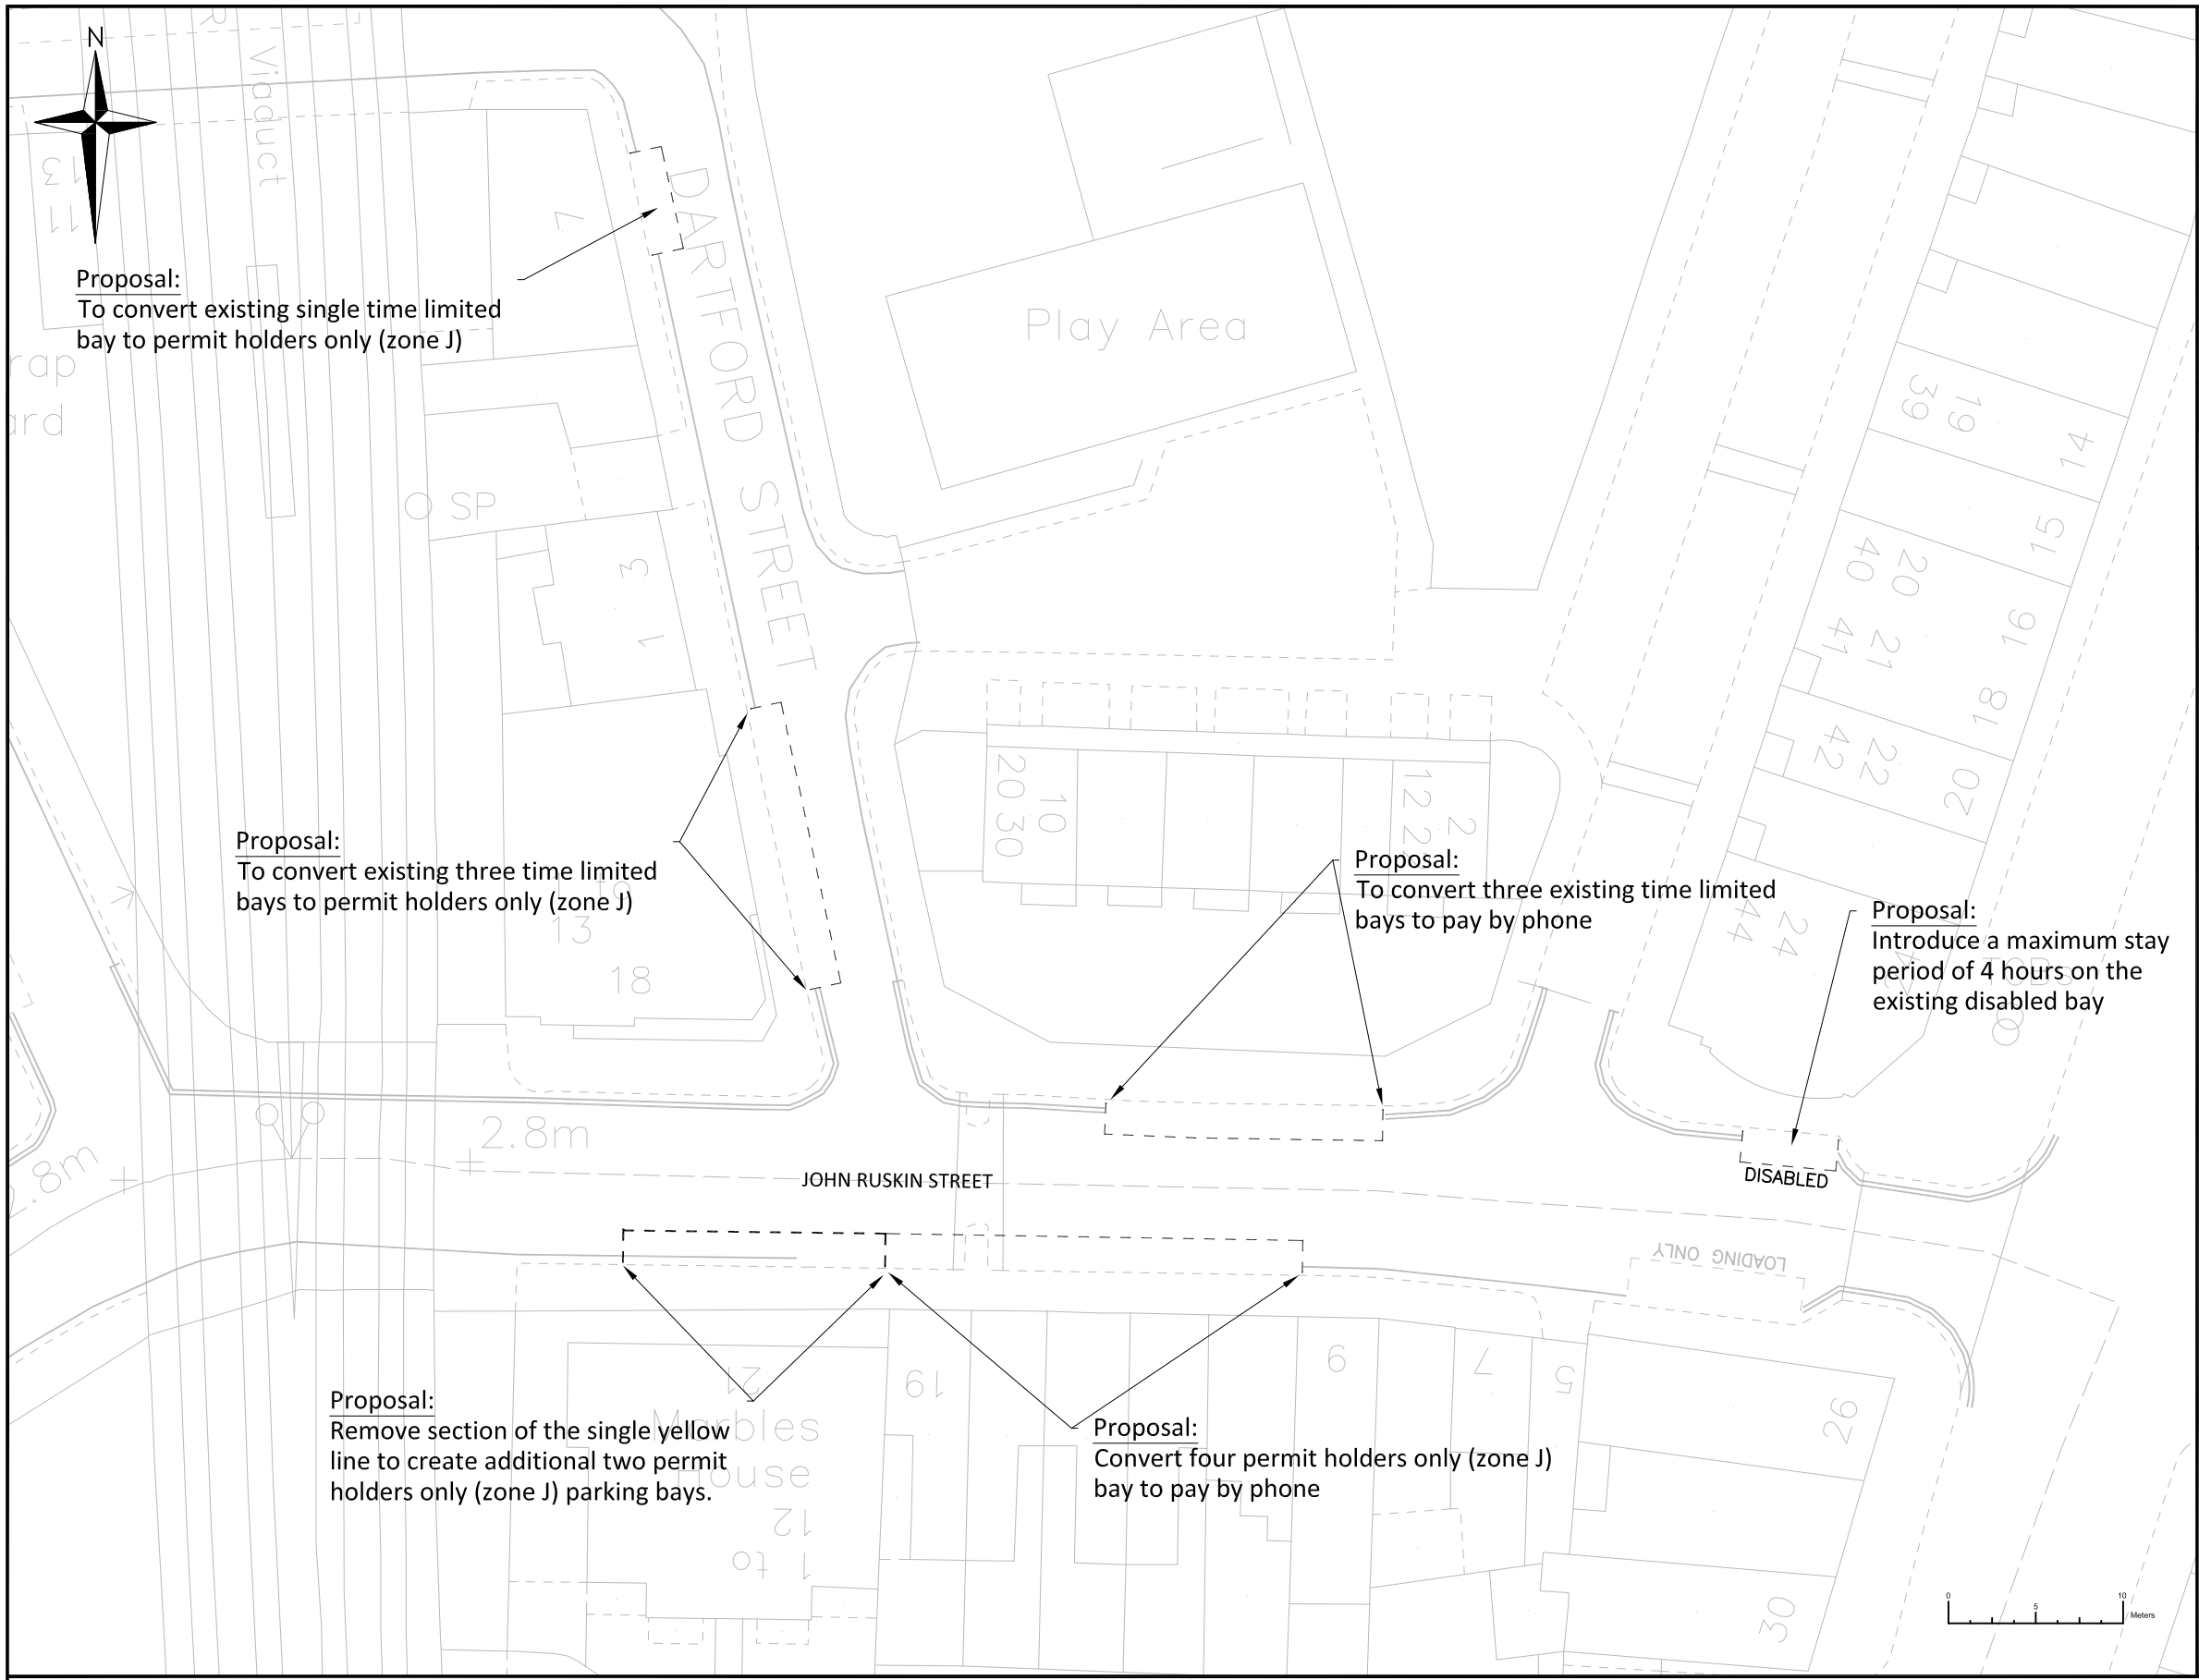

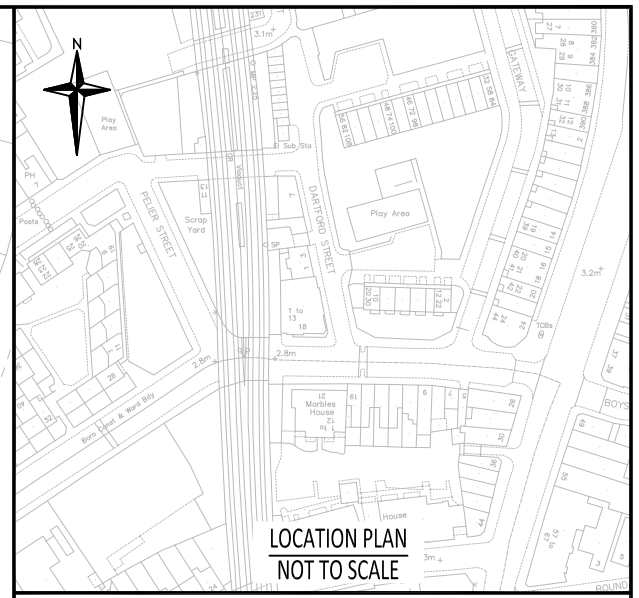

Items shown in grey are exisiting parking restrictions
Items shown in black are proposed

Background
John Ruskin Street and Dartford Street fall within the South Walworth (J) parking zone. The parking zone operates Monday to Friday, 8.30am - 6.30pm and was implemented in 1999.

Proposals
The only physical change to the road markings will be the installation of a new parking bay outside Marbles House in John Ruskin Street.

These proposals will result in:

Visitor parking (pay by phone)
- the existing seven time restricted (30min) free bays will be converted to seven pay by phone bays.
- The proposed pay by phone bays will operate during the zone J parking zone hours and will have a maximum stay period of 2 hours
- Southwark has an existing policy to allow European blue badge (disabled) holders to park for free of charge and without time limit in any paid-for parking bay

Permit holders parking
- a net gain of two parking spaces for residents and business who have a zone J parking permit.

Disabled parking
- Introducing a four hour maximum stay period on the existing disabled bay to encourage turnover of space and prevent all day parking.
- A four hour maximum stay periods on disabled bays works well in locations where the bay is located in close proximity to shops and services where there is a demand for such facilities (usually where demand for parking space is high).

Notes
The north side of John Ruskin Street and Dartford Street falls within Walworth community council and Faraday ward.

The south side of John Ruskin Street falls within Camberwell community council and Camberwell Green ward.

Public Realm Projects
Parking Design

Environment and Leisure
Floor 3, hub 1
Southwark Council
160 Tooley Street
PO Box 64529
London, SE1P 5LX

www.southwark.gov.uk/parkingprojects

Southwark Council

Project: Camberwell visitor parking

Drawing Title: John Ruskin Street and Dartford Street Proposed parking modifications

Community Council: Camberwell/BB & Walworth

Ward(s): Camberwell Green/Faraday

Date	Scale	Drn	Chk	App
8/10/13	1:400@A3	PG	PG	TW

Dwg Nº 1054_DD_0.1

Status: Detailed Design

Rev: A

Rev	Date	Description	Drn	Chk	App
A	8/10/13	Detailed Design	PG	TW	TW

© Crown copyright and database rights 2013 Ordnance Survey 100035971

APPENDIX 3

S:\NET_DEV\01_PROJECTS\2013_14\1054 – Camberwell visitor parking\09 – Documents, Reports & Drawings\2_Initial design\Camberwell Visitor parking – Initial design.dwg.