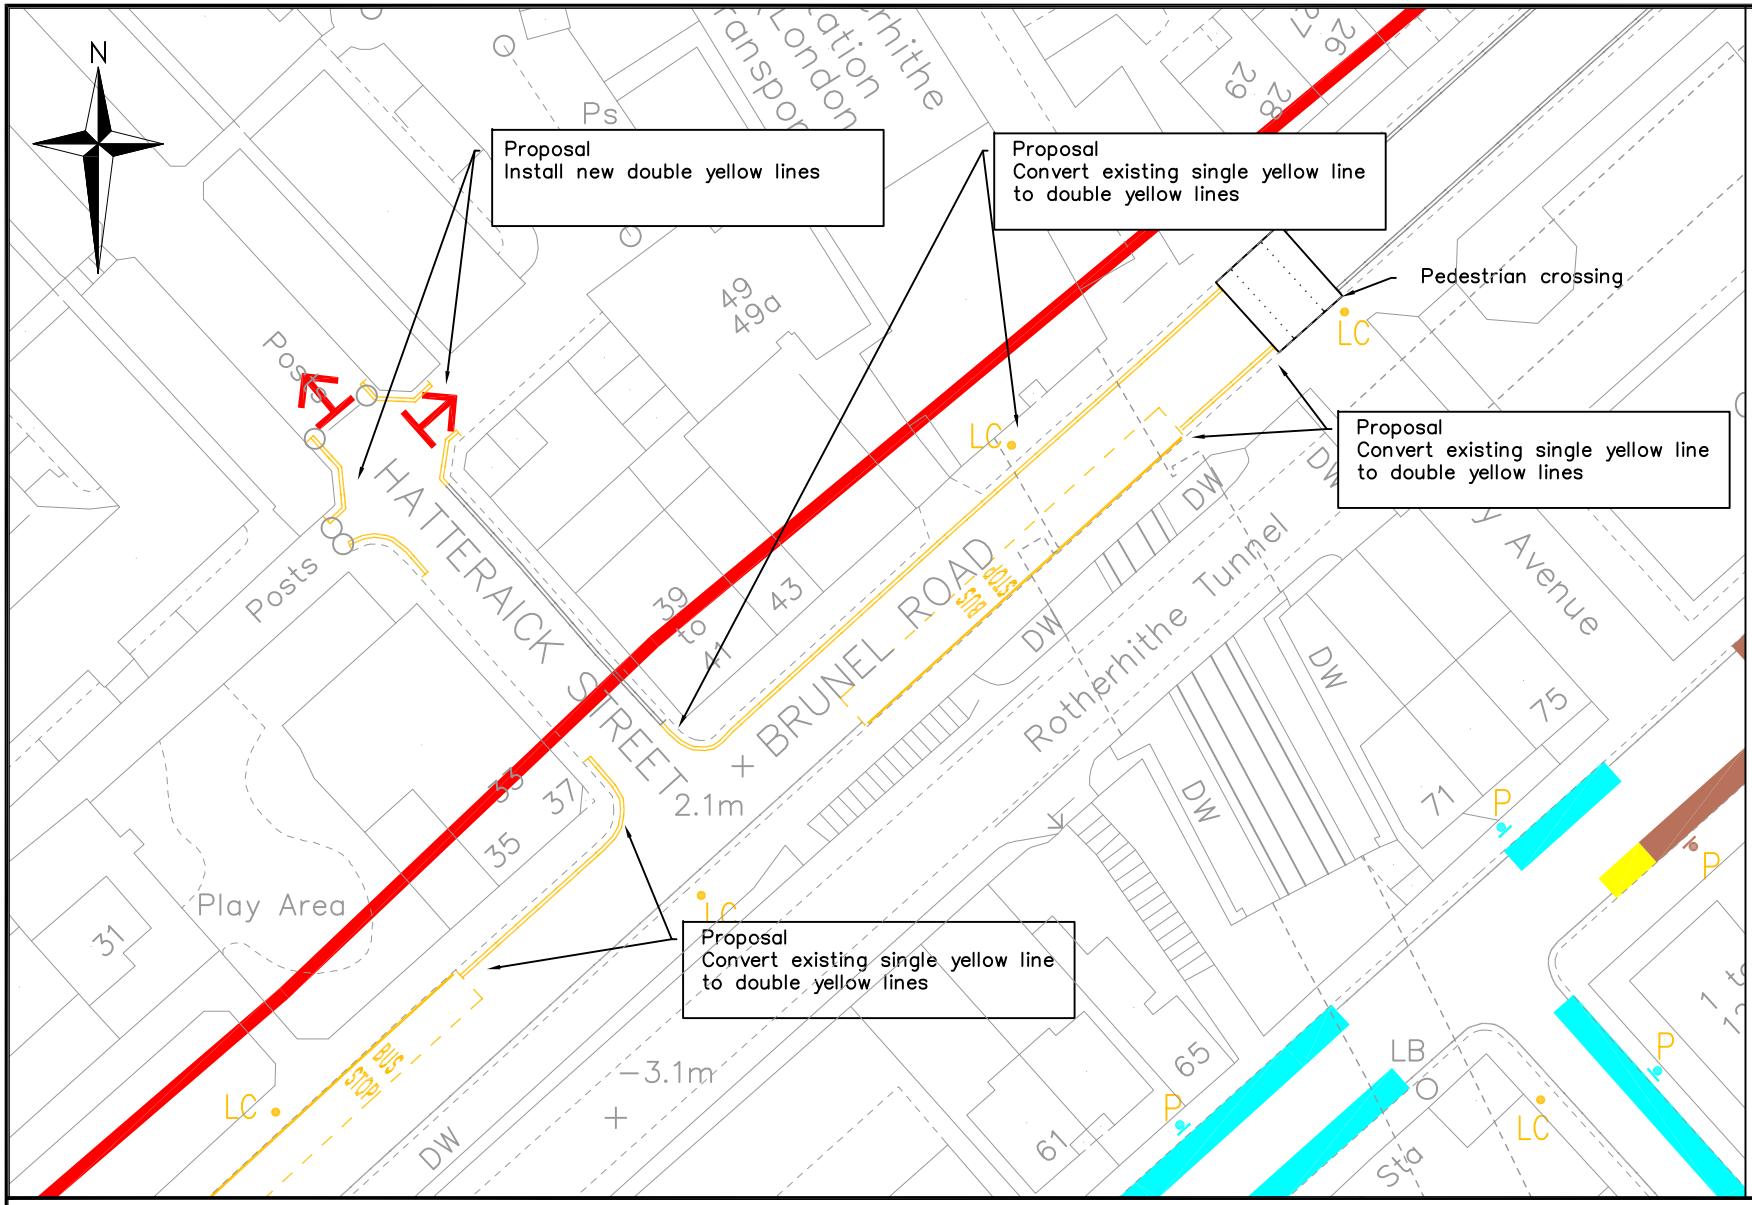

APPENDIX 7

Public Realm Projects
Parking Design

Environment and Leisure
Floor 3, hub 1
Southwark Council
160 Tooley Street
PO Box 64529
London, SE1P 5LX

www.southwark.gov.uk/parkingprojects

Southwark Council

Project
LOCAL PARKING AMENDMENTS

Drawing Title
PROPOSED DOUBLE YELLOW LINES
HATTERAICK STREET/BRUNEL ROAD

Community Council
BERMONDSEY AND ROTHERHITHE

Ward(s)
ROTHERHITHE

Date	Scale	Drn	Chk	App
18/02/2014	1:500 @ A4	MH	TW	TW

Dwg No. 1314Q4_013

Rev A

Status Appendix 7

Rev	Date	Description	Drn	Chk	App

© Crown copyright. All rights reserved ((0)100019252) 2013

\\lbsjsh-cha-ns1\151share\NET_DEV\01_PROJECTS\2013_14\1314 - Local Parking Amendments\Q4\1_LIVE ITEMS\13-14_Q3_LPA_029_Various site1314029_Rotherhithe_restrictions_0.2.dwg.