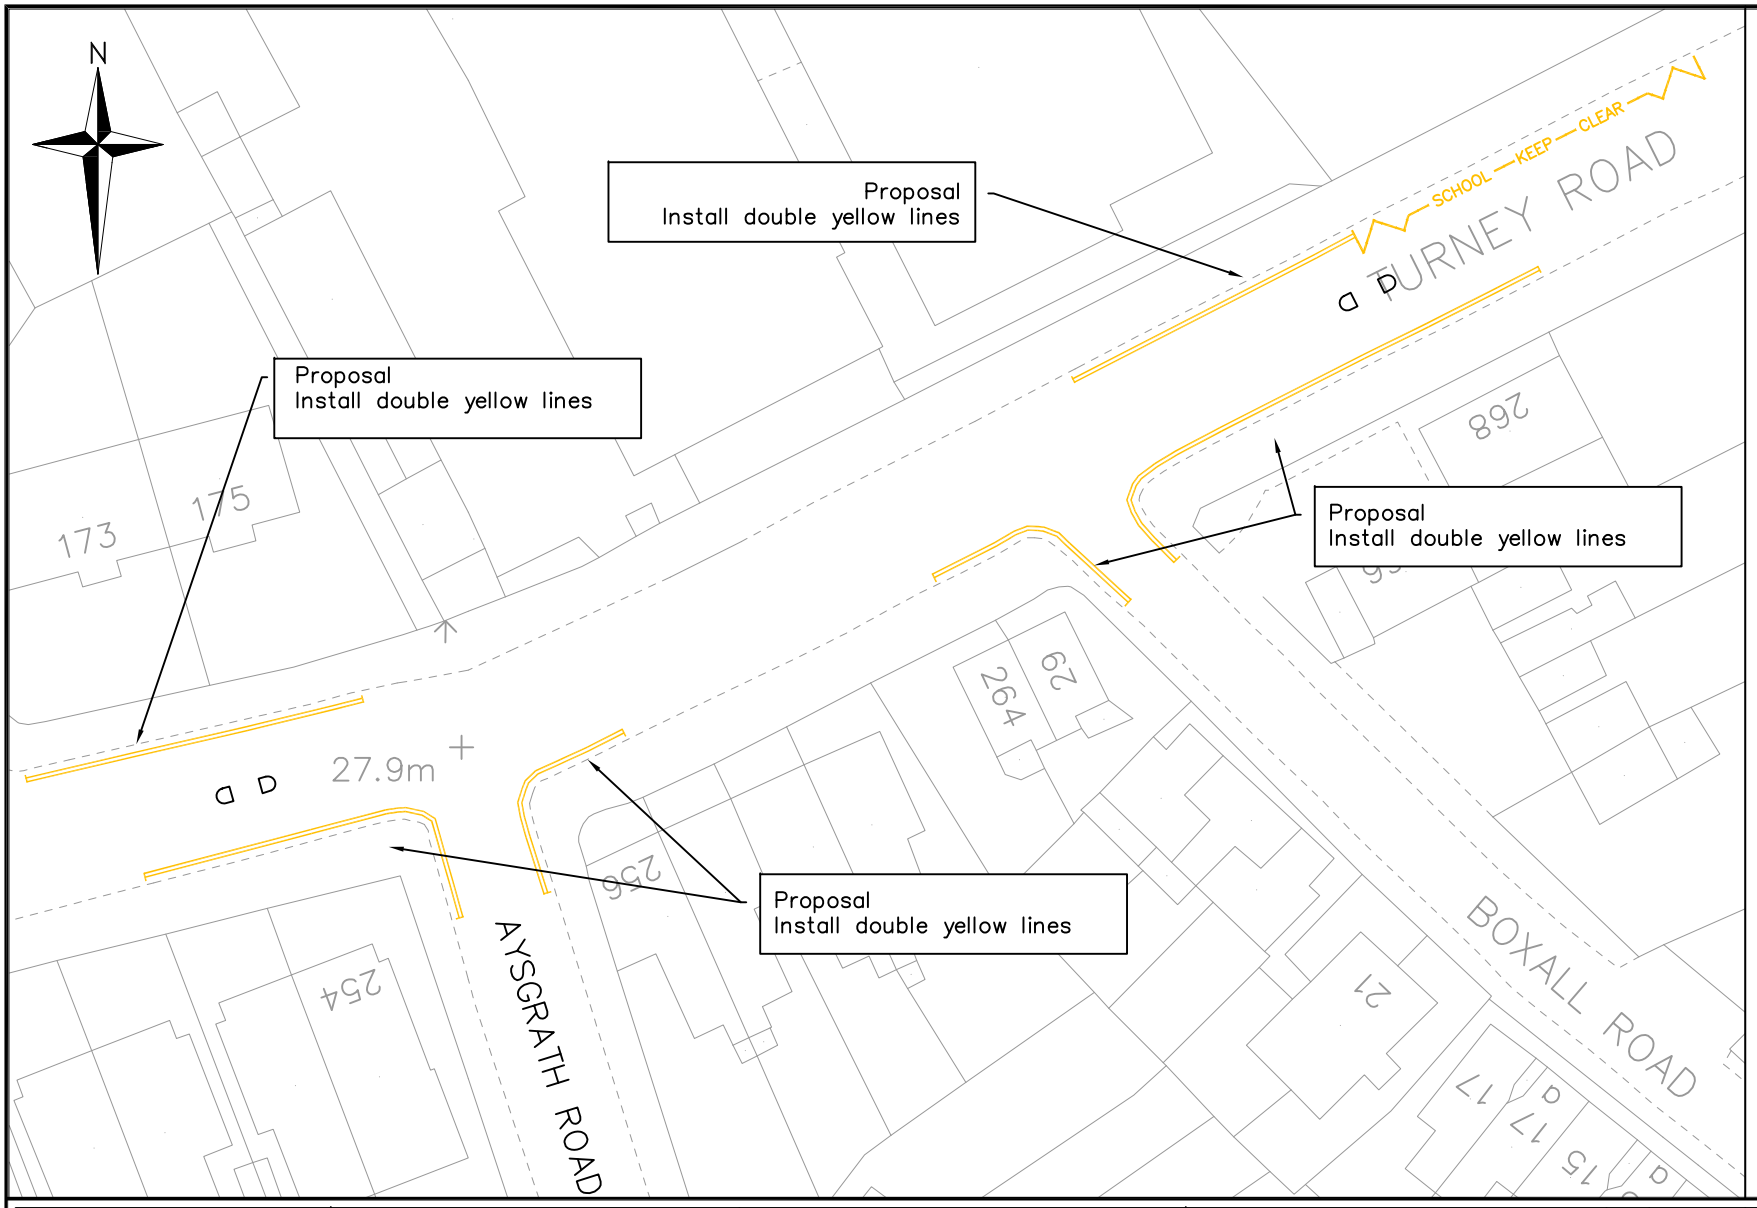

APPENDIX 1

Public Realm Projects
Parking Design

Environment and Leisure
Floor 3, hub 1
Southwark Council
160 Tooley Street
PO Box 64529
London, SE1P 5LX

www.southwark.gov.uk/parkingprojects

Southwark Council

Project: LOCAL PARKING AMENDMENTS

Drawing Title: PROPOSED DOUBLE YELLOW LINES
AYSGARTH ROAD/BOXALL ROAD/TURNEY ROAD

Community Council: DULWICH

Ward(s): VILLAGE

Date	Scale	Drn	Chk	App
18/02/14	1:500 @ A4	MH	TW	TW

Dwg No. 1314Q4004

Rev: A

Status: Appendix 1

Rev	Date	Description	Drn	Chk	App

© Crown copyright. All rights reserved ((0)100019252) 2013

\\lbsish-cha-ns1\151share\NET DEV\01 PROJECTS\2013 14\1314 – Local Parking Amendments\04\1 LIVE ITEMS\13-14 04 LPA 004 Boxall Road 1314Q4004 Boxall Road.dwg.