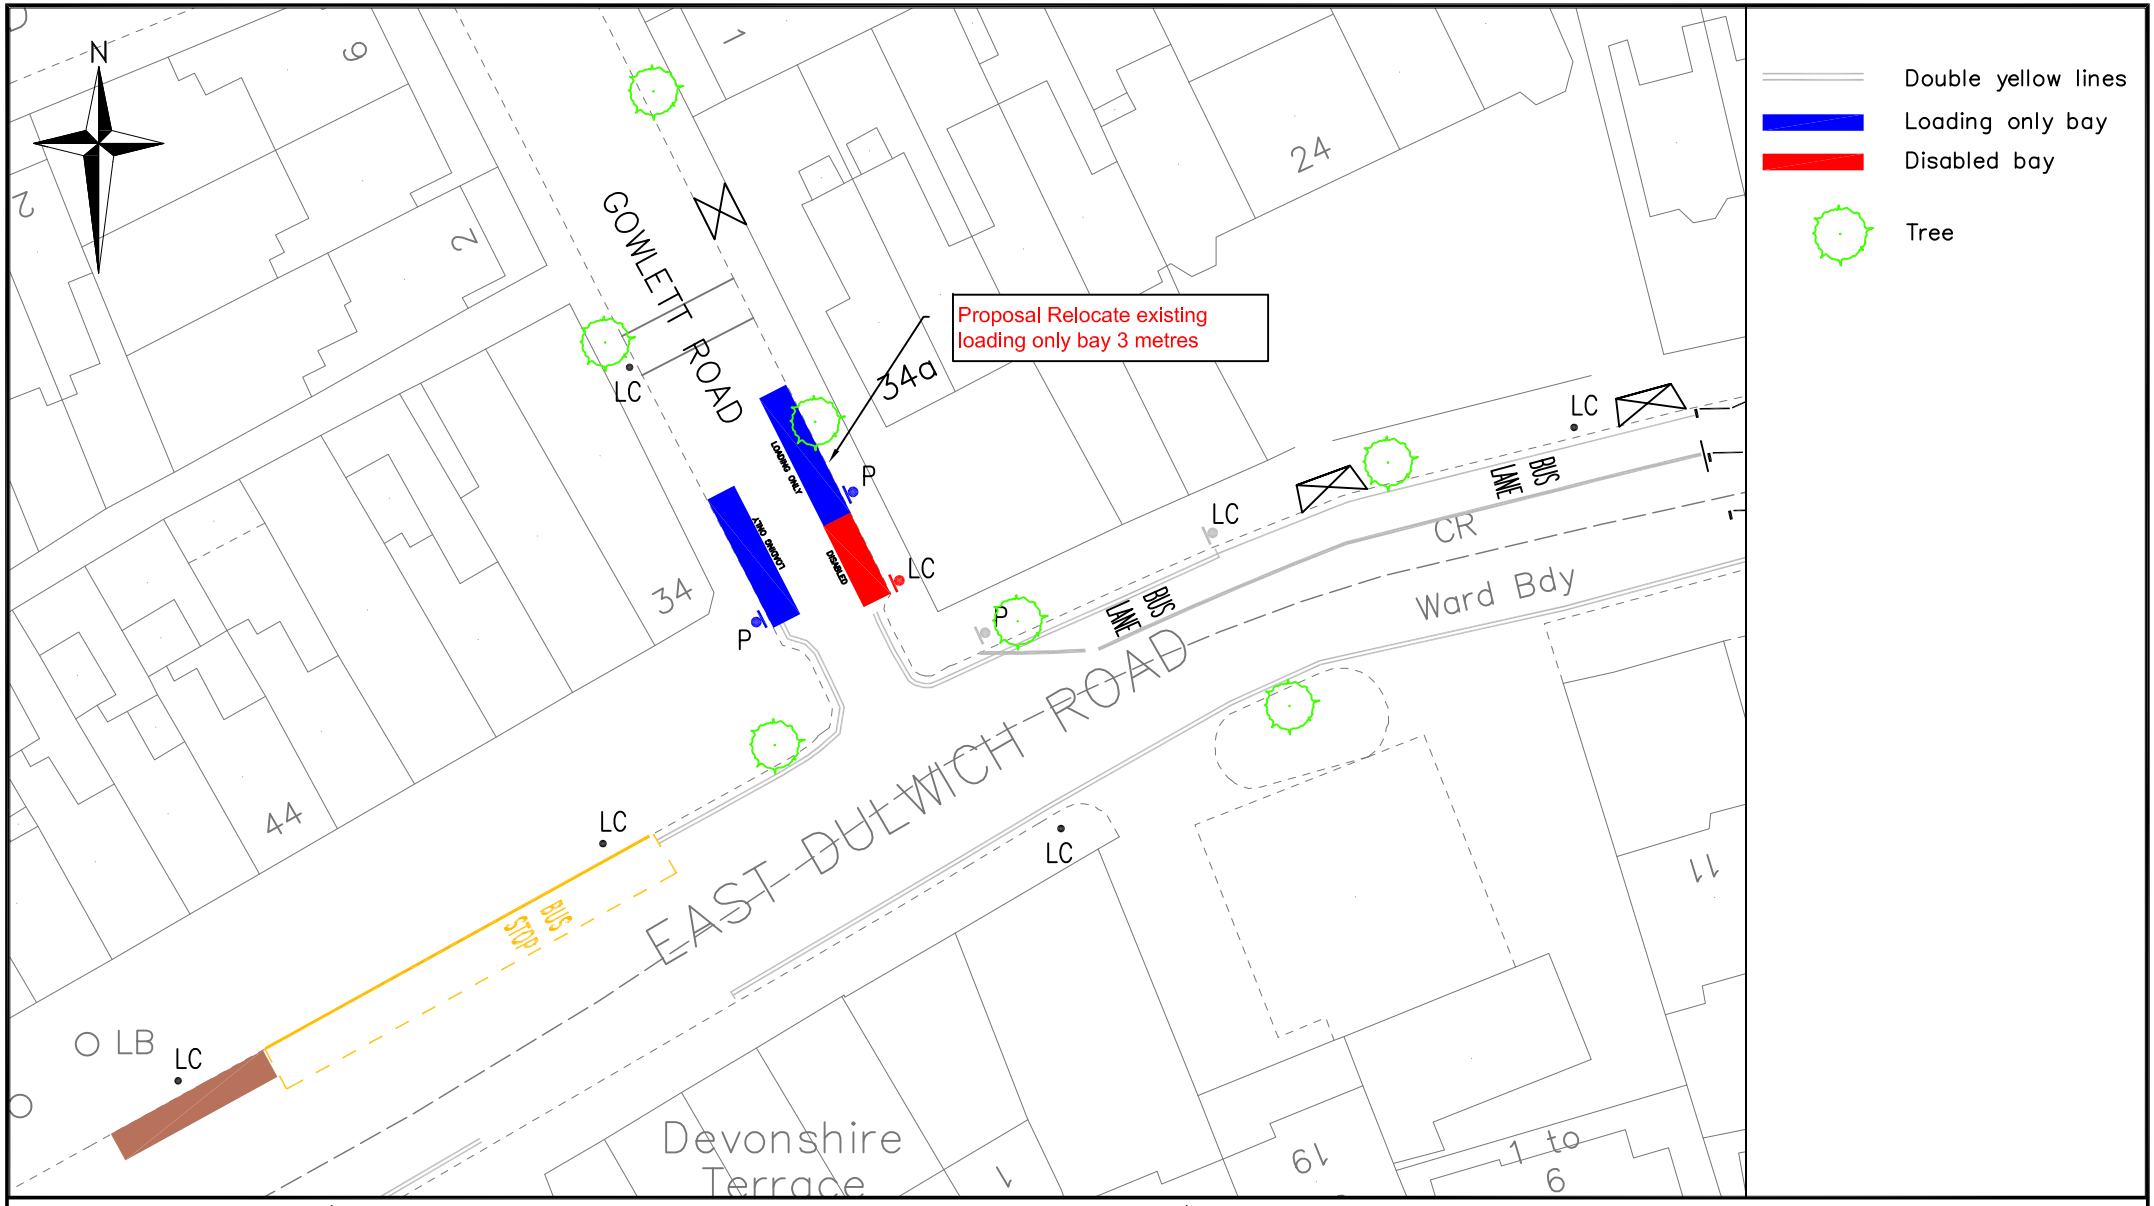

APPENDIX 5

Public Realm Projects
Parking Design

Environment and Leisure
Floor 3, hub 1
Southwark Council
160 Tooley Street
PO Box 64529
London, SE1P 5LX

www.southwark.gov.uk/parkingprojects

Southwark Council

Project: 1415Q1 LOCAL PARKING AMENDMENTS

Drawing Title: RELOCATE LOADING ONLY BAY GOWLETT ROAD

Community Council: PECKHAM AND NUNHEAD

Ward(s): THE LANE

Date	Scale	Drn	Chk	App
14/04/14	1:500 @ A4	MH	TW	TW

Dwg No. 1415Q1_014

Rev: A

Status: APPENDIX 5

Rev	Date	Description	Drn	Chk	App

© Crown copyright. All rights reserved ((0)100019252) 2013

\\lbsish-cho-ns1\151share\NET_DEV\01_PROJECTS\2014_15\1415_-_Local_Parking_Amendments\01\1_LIVE_ITEMS\14-15_01_LPA_014_Gowlett_RoadEast_Dulwich_Road_Gowlett_Road.dwg