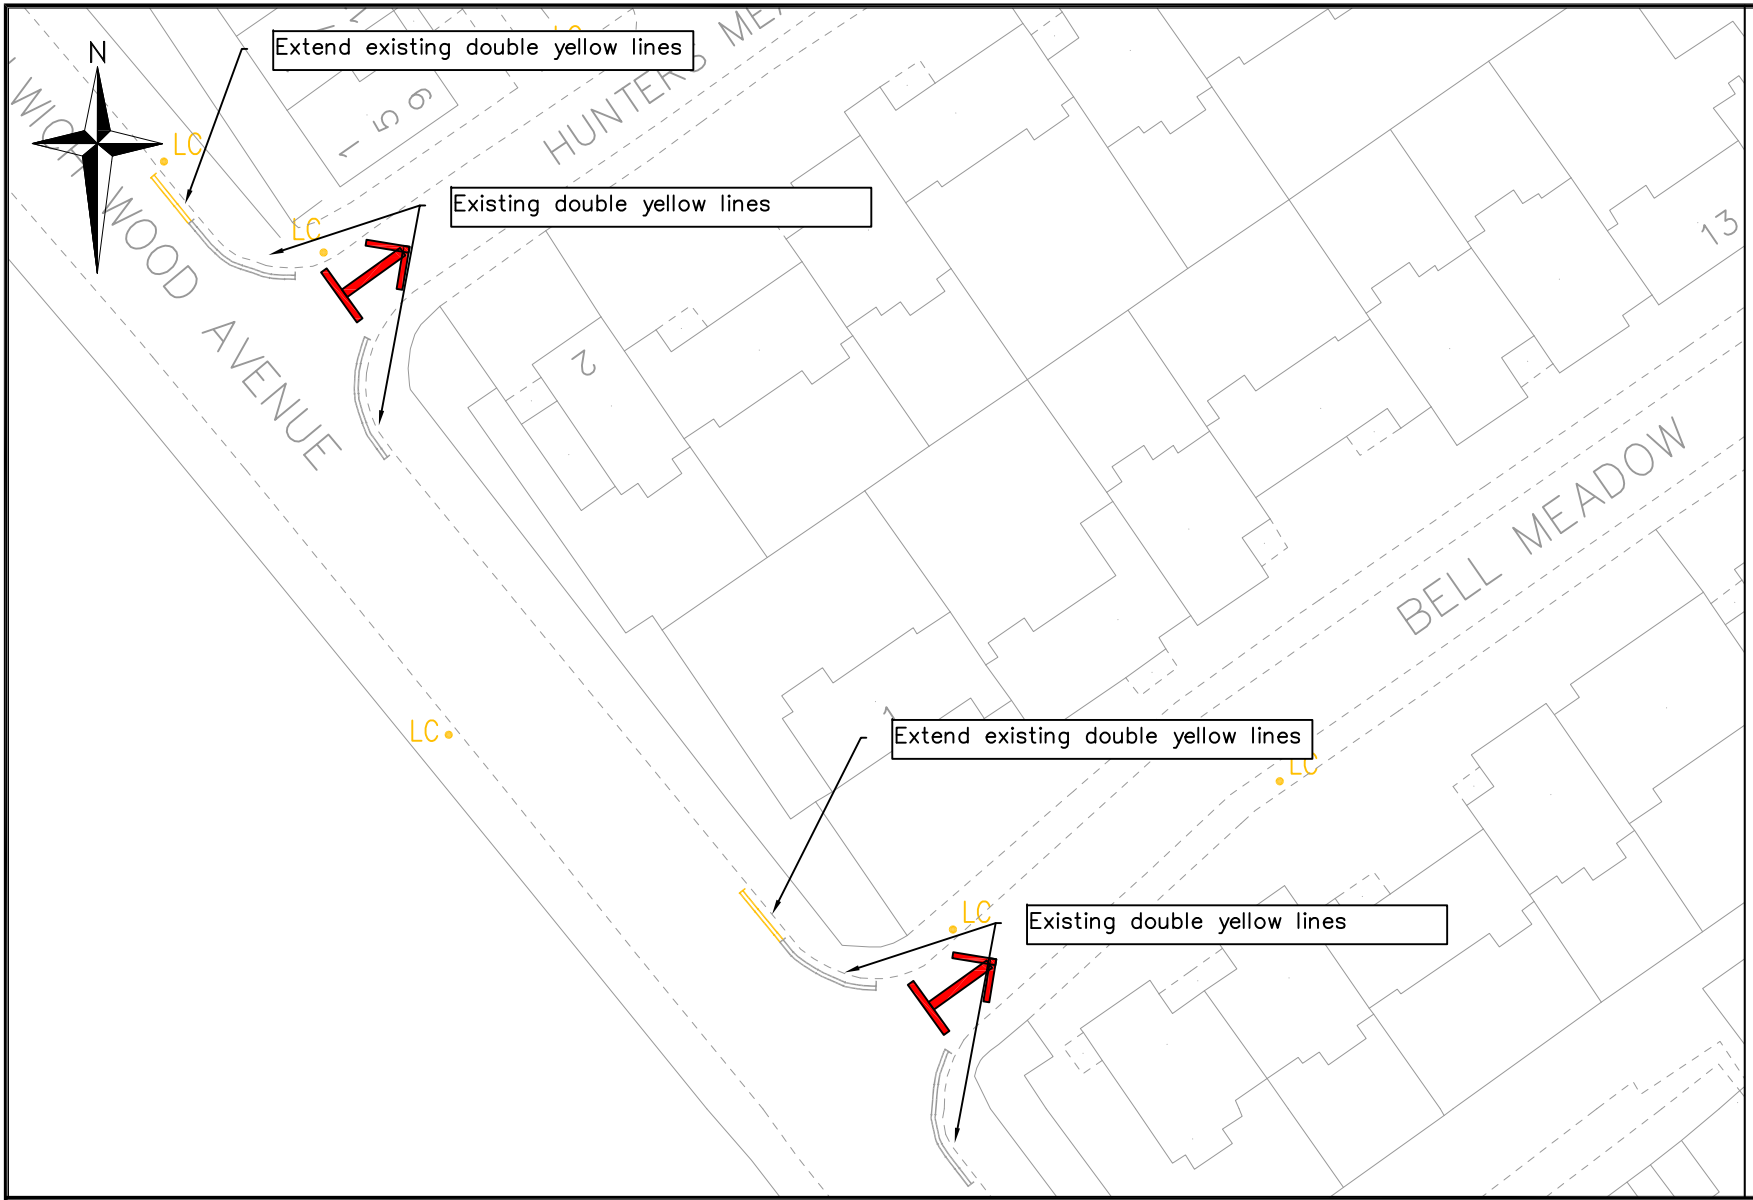

APPENDIX 1

Public Realm Projects
Parking Design

Environment and Leisure
Floor 3, hub 1
Southwark Council
160 Tooley Street
PO Box 64529
London, SE1P 5LX

www.southwark.gov.uk/parkingprojects

Southwark Council

Project: 1415Q1 LOCAL PARKING AMENDMENTS

Drawing Title: EXTEND EXISTING DOUBLE YELLOW LINES HUNTERS MEADOW/BELL MEADOW

Community Council: DULWICH

Ward(s): COLLEGE

Date	Scale	Drn	Chk	App
09/05/14	1:500 @ A4	MH	TW	TW

Dwg No. 1415Q1_012

Rev: A

Status: APPENDIX 1

Rev	Date	Description	Drn	Chk	App

© Crown copyright. All rights reserved ((0)100019252) 2013