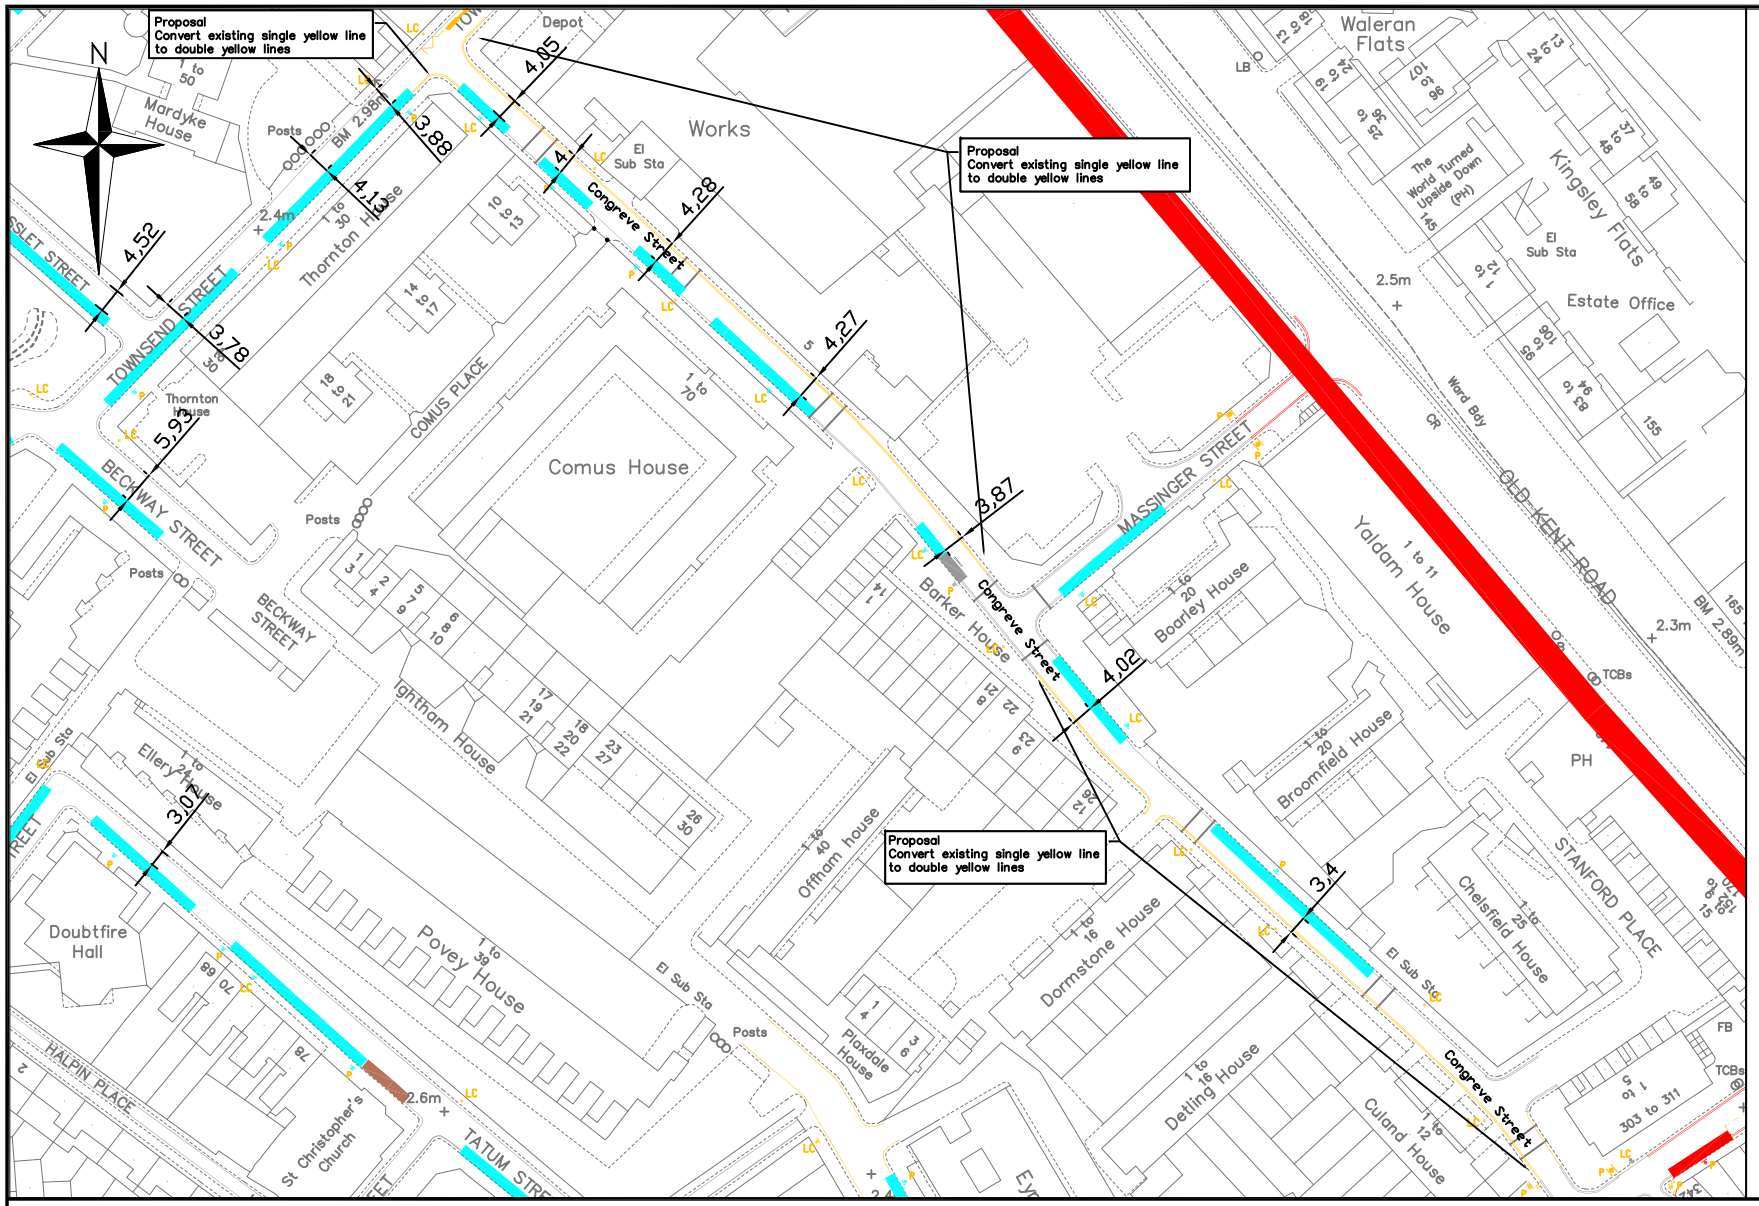

Public Realm Projects
Parking Design

Environment and Leisure
Floor 3, hub 1
Southwark Council
160 Tooley Street
PO Box 64529
London, SE1P 5LX

www.southwark.gov.uk/parkingprojects

Southwark Council

Project	1415Q1 LOCAL PARKING AMENDEMNTS
Drawing Title	CONVERT EXISTING SINGLE YELLOW LINES TO DOUBLE YELLOW LINES
Community Council	BOROUGH, BANKSIDE AND WALWORTH
Ward(s)	EAST WALWORTH

Date	Scale	Drn	Chk	App
08/04/14	NTS @ A4	MH	TW	TW

Dwg No.	1415Q1003
Rev	A
Status	APPENDIX 1

Rev	Date	Description	Drn	Chk	App

© Crown copyright. All rights reserved ((0)100019252) 2013

APPENDIX 1