APPENDIX 1

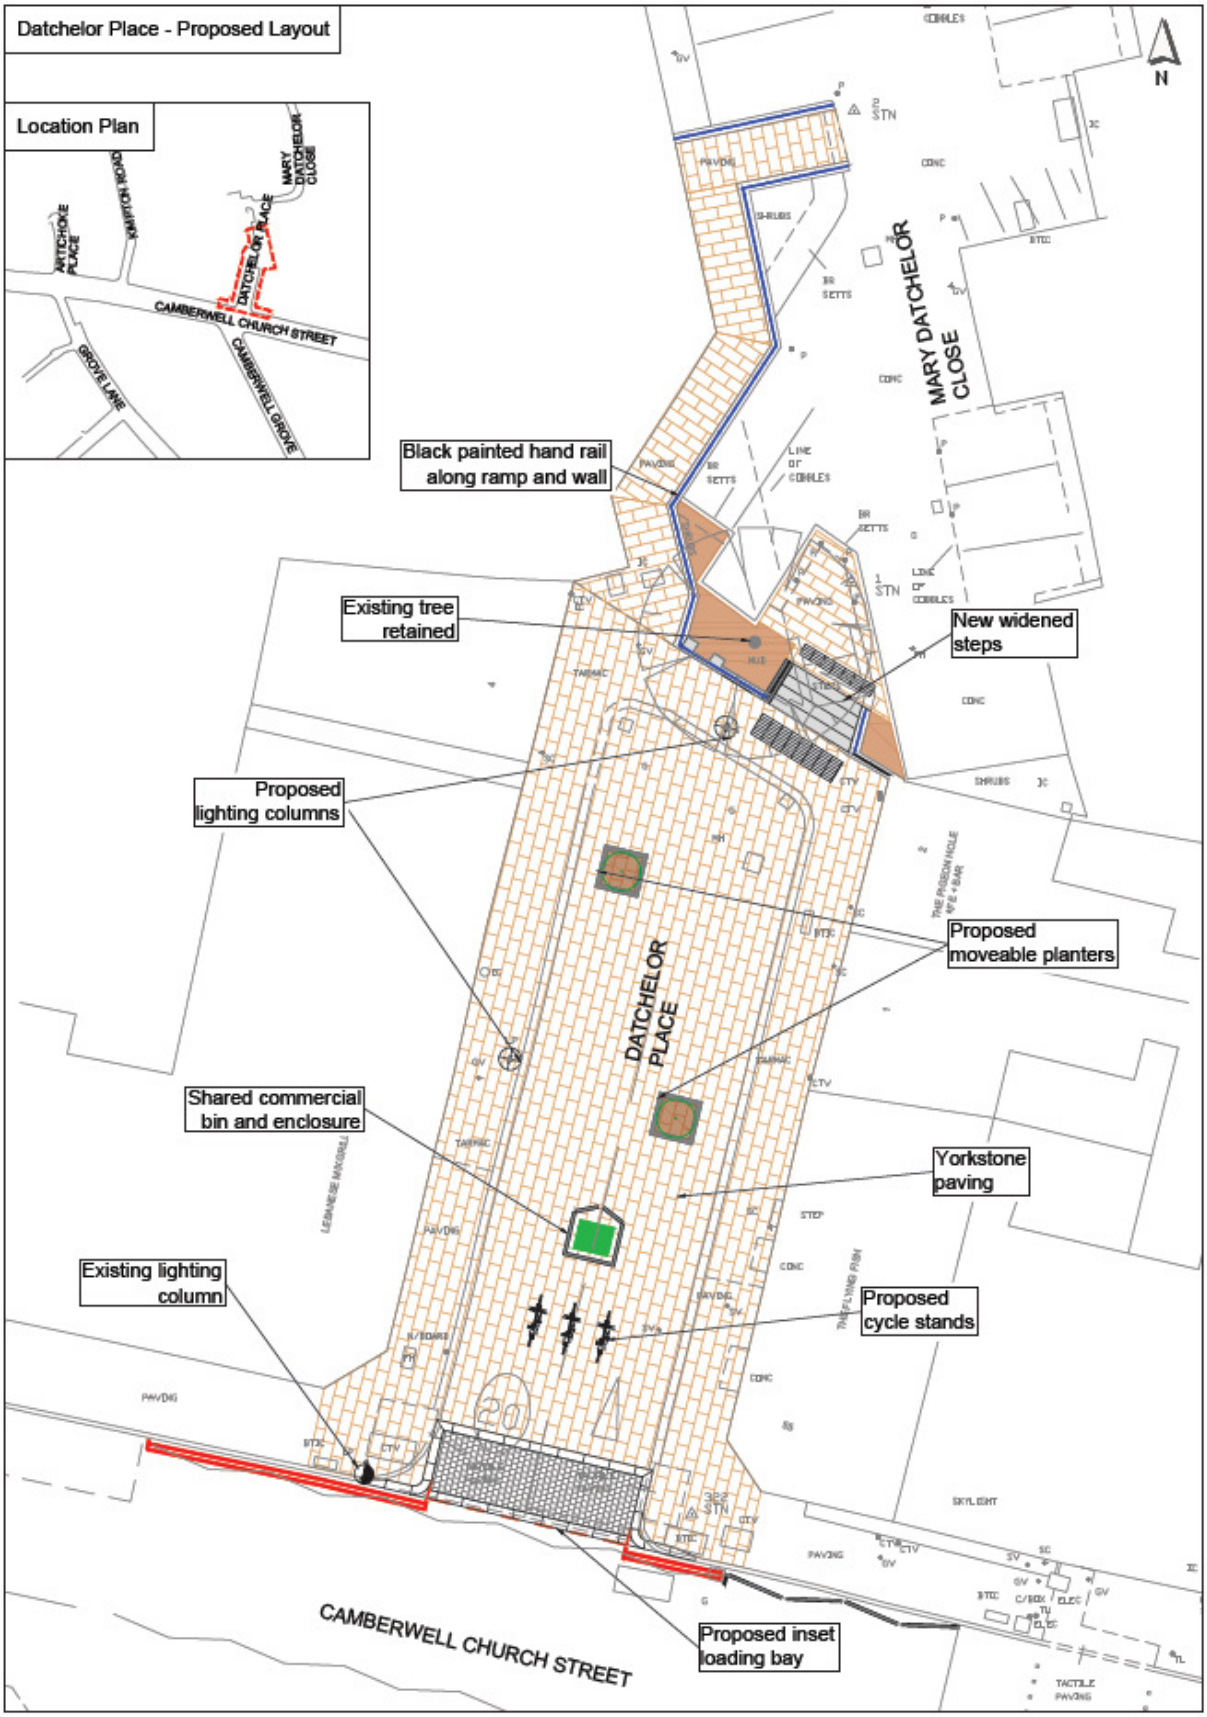
Datchelor Place - Proposed Layout
Location Plan
ARTICHOKE PLACE
KIMPTON ROAD
MARY DATCHELOR CLOSE
DATCHELOR PLACE
CAMBERWELL CHURCH STREET
GROVE LANE
CAMBERWELL GROVE
N
Black painted hand rail along ramp and wall
Existing tree retained
New widened steps
Proposed lighting columns
Proposed moveable planters
Shared commercial bin and enclosure
Yorkstone paving
Existing lighting column
Proposed cycle stands
Proposed inset loading bay
MARY DATCHELOR CLOSE
DATCHELOR PLACE
CAMBERWELL CHURCH STREET