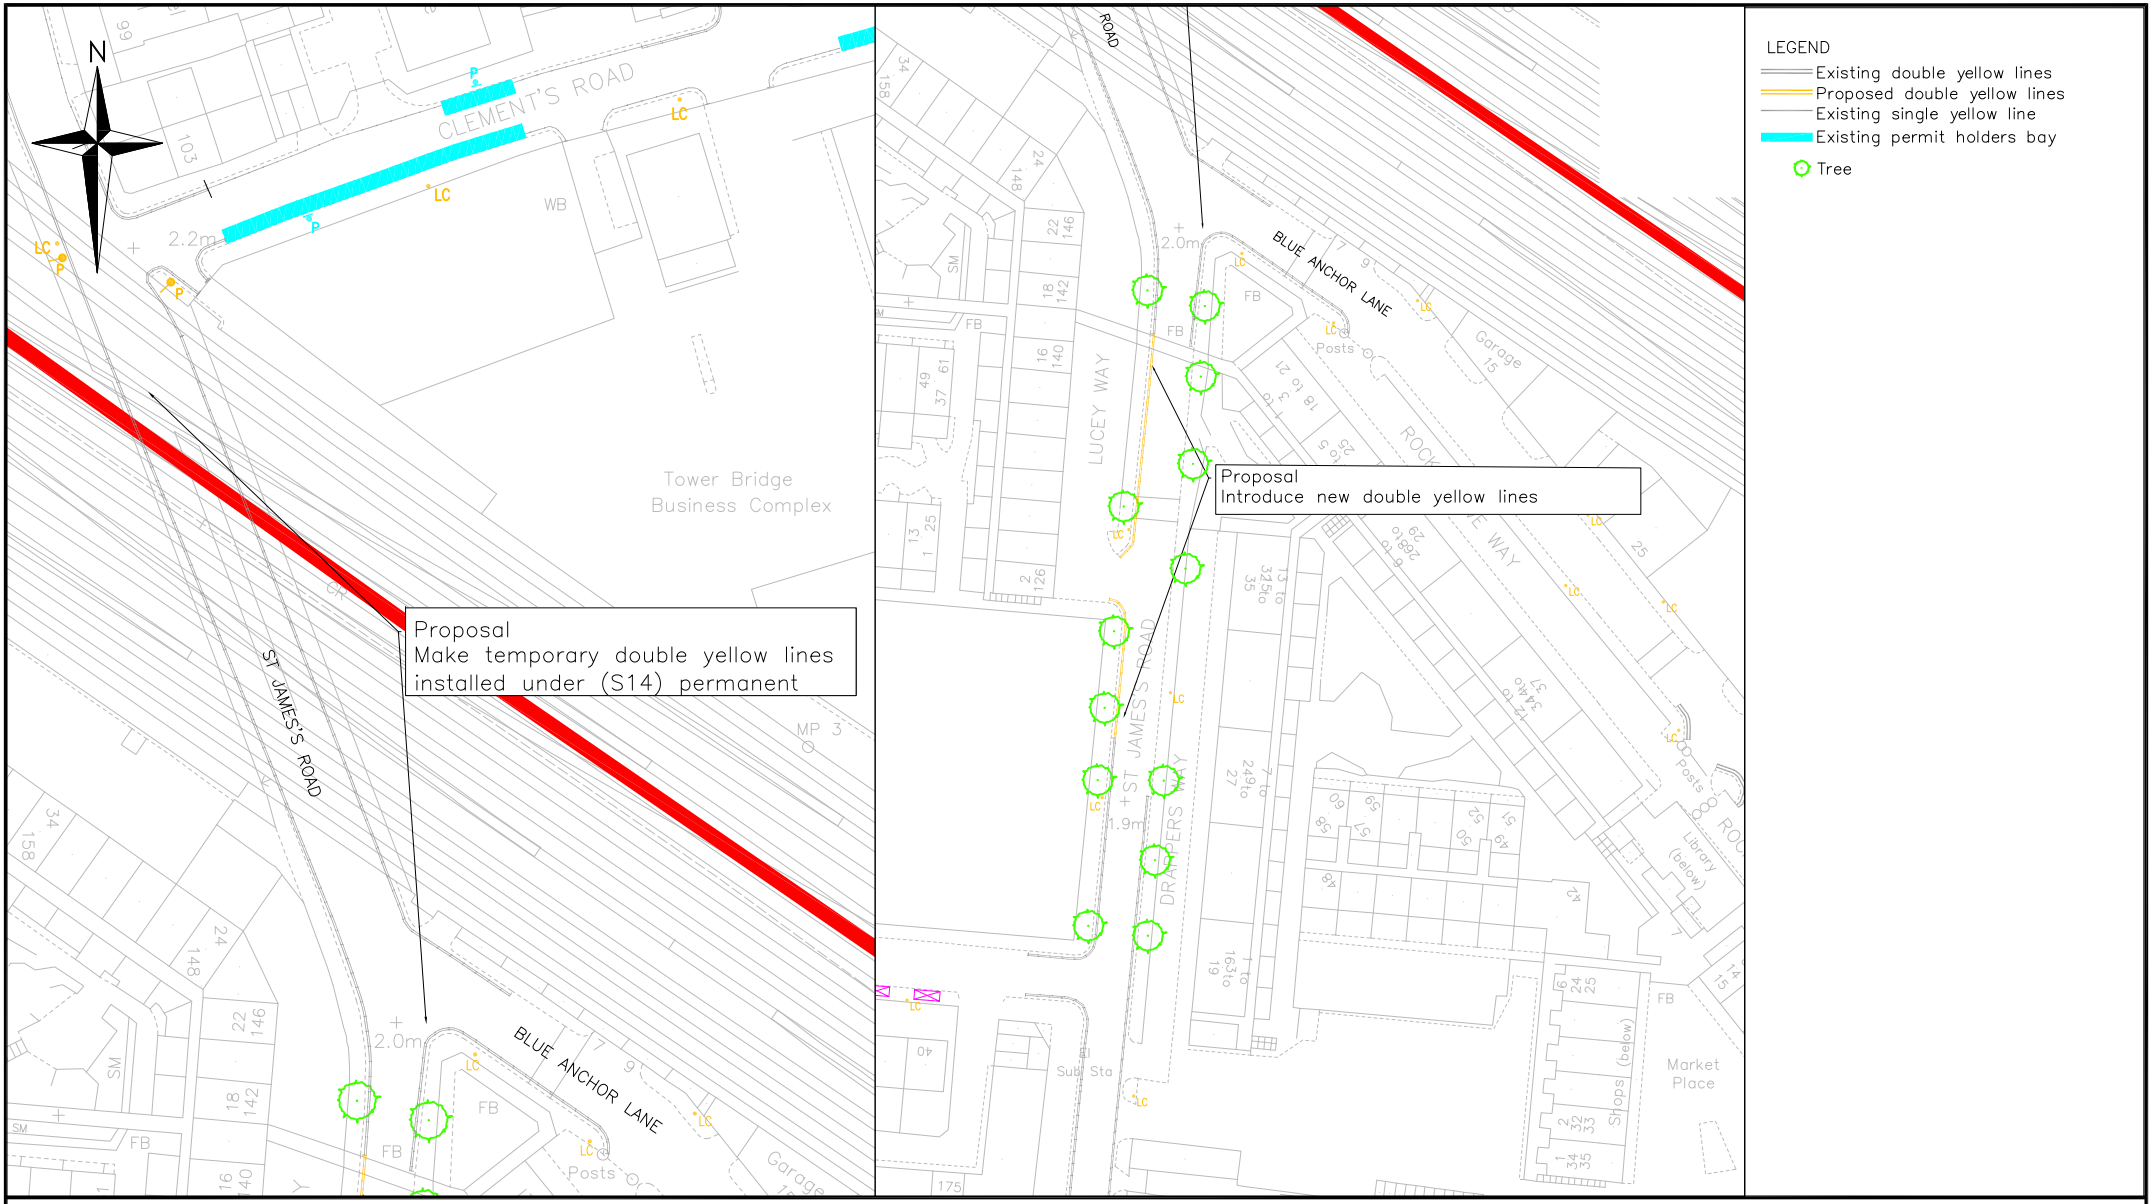

Public Realm Projects
Parking Design

Environment and Leisure
Floor 3, hub 1
Southwark Council
160 Tooley Street
PO Box 64529
London, SE1P 5LX

www.southwark.gov.uk/parkingprojects

Southwark Council

Project	1415Q3 LOCAL PARKING AMENDMENTS
Drawing Title	ST JAMES'S ROAD PROPOSED DOUBLE YELLOW LINES
Community Council	BERMONDSEY AND ROTHERHITHE
Ward(s)	SOUTH BERMONDSEY

Date	Scale	Drn	Chk	App
18/09/14	1:500 @ A4	MH	TW	TW

Dwg No.	1415Q3_014
Rev	A
Status	APPENDIX 3

Rev	Date	Description	Drn	Chk	App

© Crown copyright and database rights 2014 Ordnance Survey (0)100019252

\\lbsish-cha-ns1\151share\NET DEV\01 PROJECTS\2010 11\1004 ~ (PP) Paterson Park – Proposed CPZ\09 – Documents, Reports & Drawings\01004 AB 1.0.dwg.

APPENDIX 3