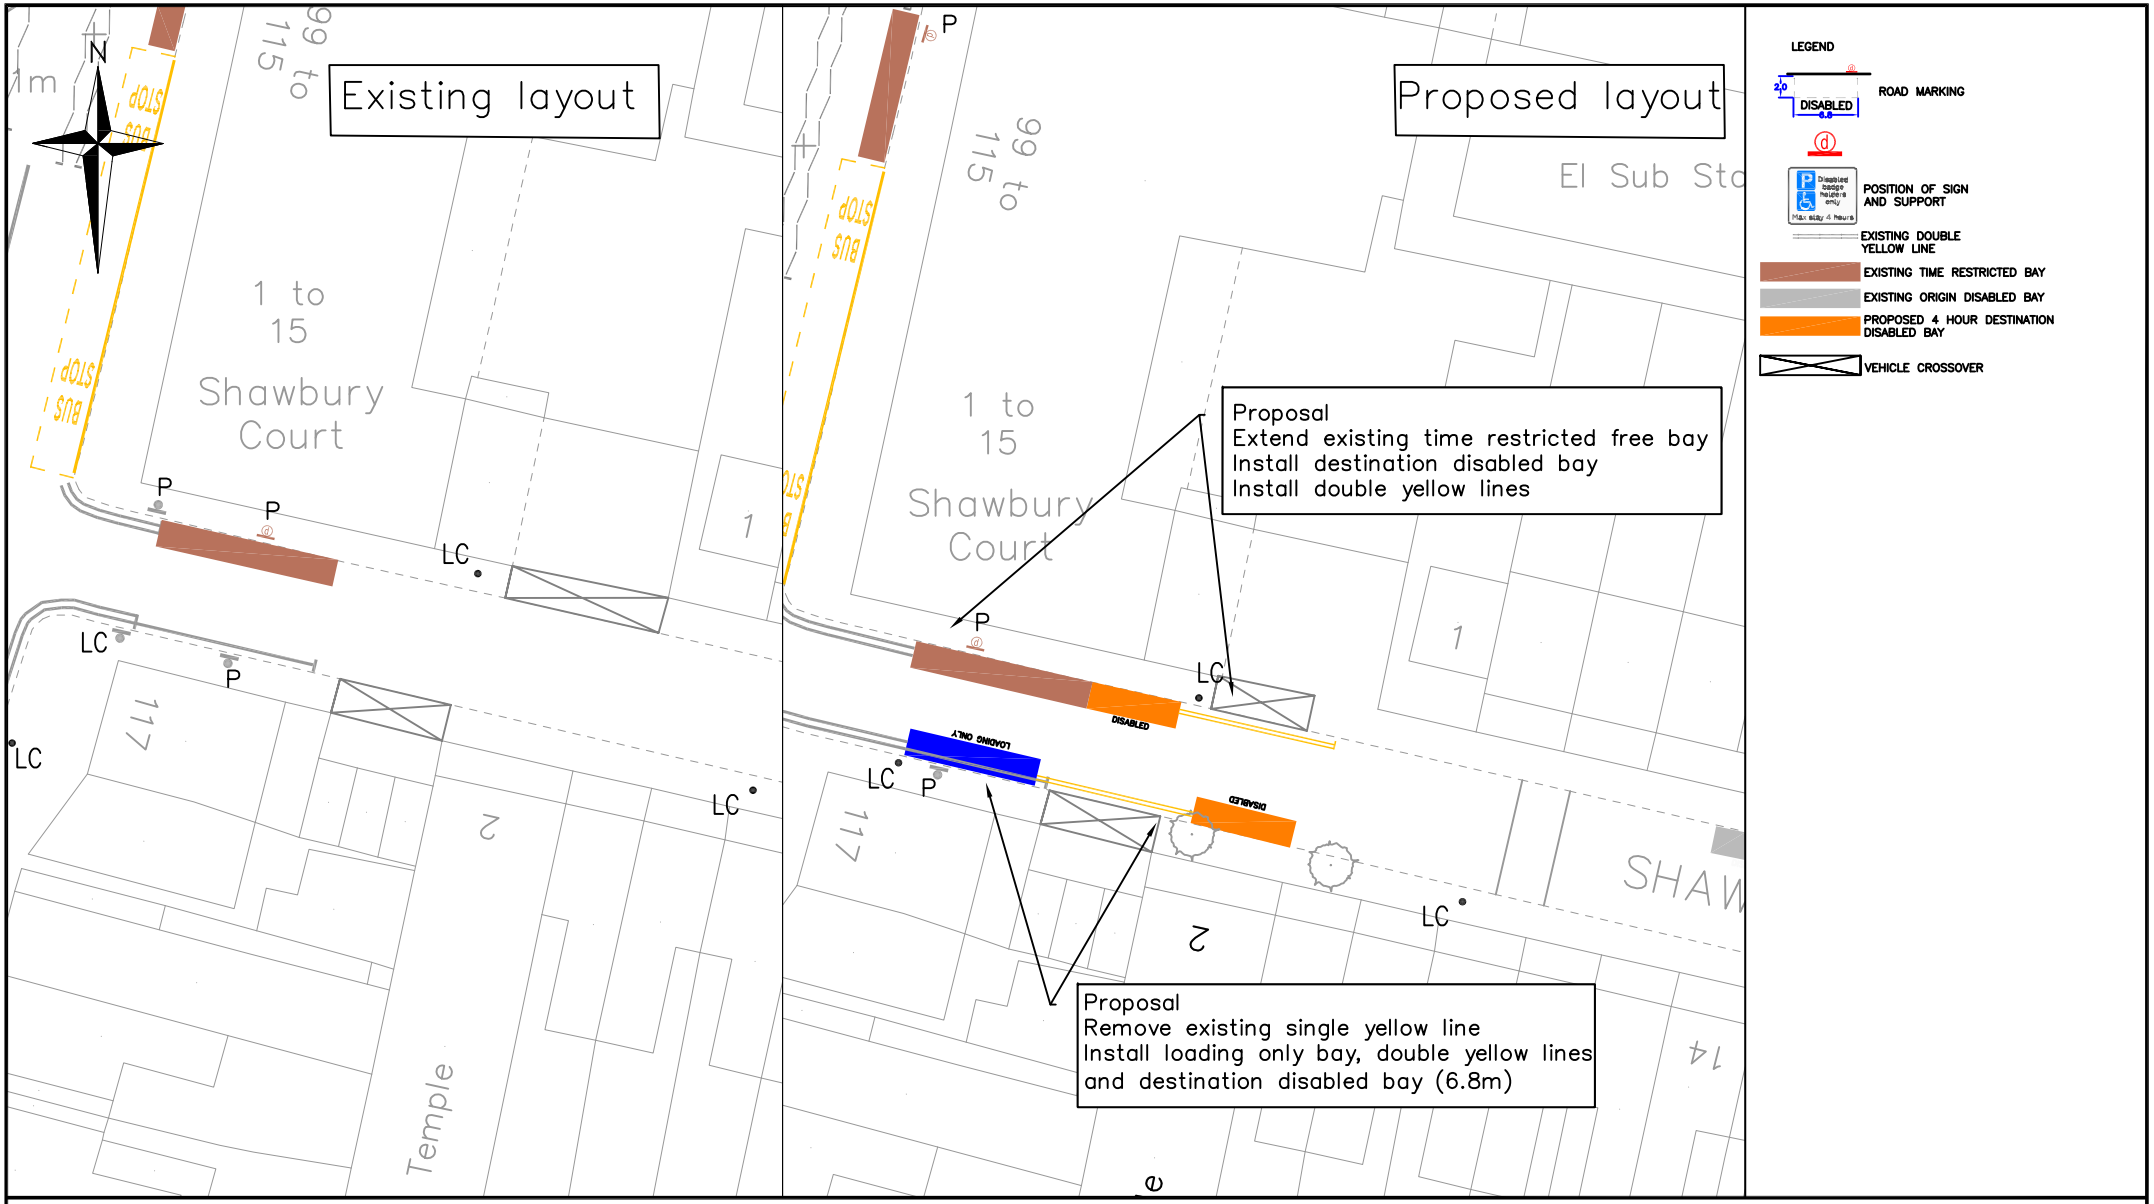

Public Realm Projects
Parking Design

Environment and Leisure
Floor 3, hub 1
Southwark Council
160 Tooley Street
PO Box 64529
London, SE1P 5LX

www.southwark.gov.uk/parkingprojects

Southwark Council

Project: 1415Q2 LOCAL PARKING AMENDMENTS

Drawing Title: SHAWBURY ROAD
PROPOSED DESTINATION DISABLED BAYS

Community Council: DULWICH

Ward(s): EAST DULWICH

Date	Scale	Drn	Chk	App
15/10/14	1:500@ A4	MH	TW	TW

Dwg No. 1415Q2_003

Rev: A

Status: APPENDIX 6

Rev	Date	Description	Drn	Chk	App

© Crown copyright and database rights 2014 Ordnance Survey (0)100019252

APPENDIX 6