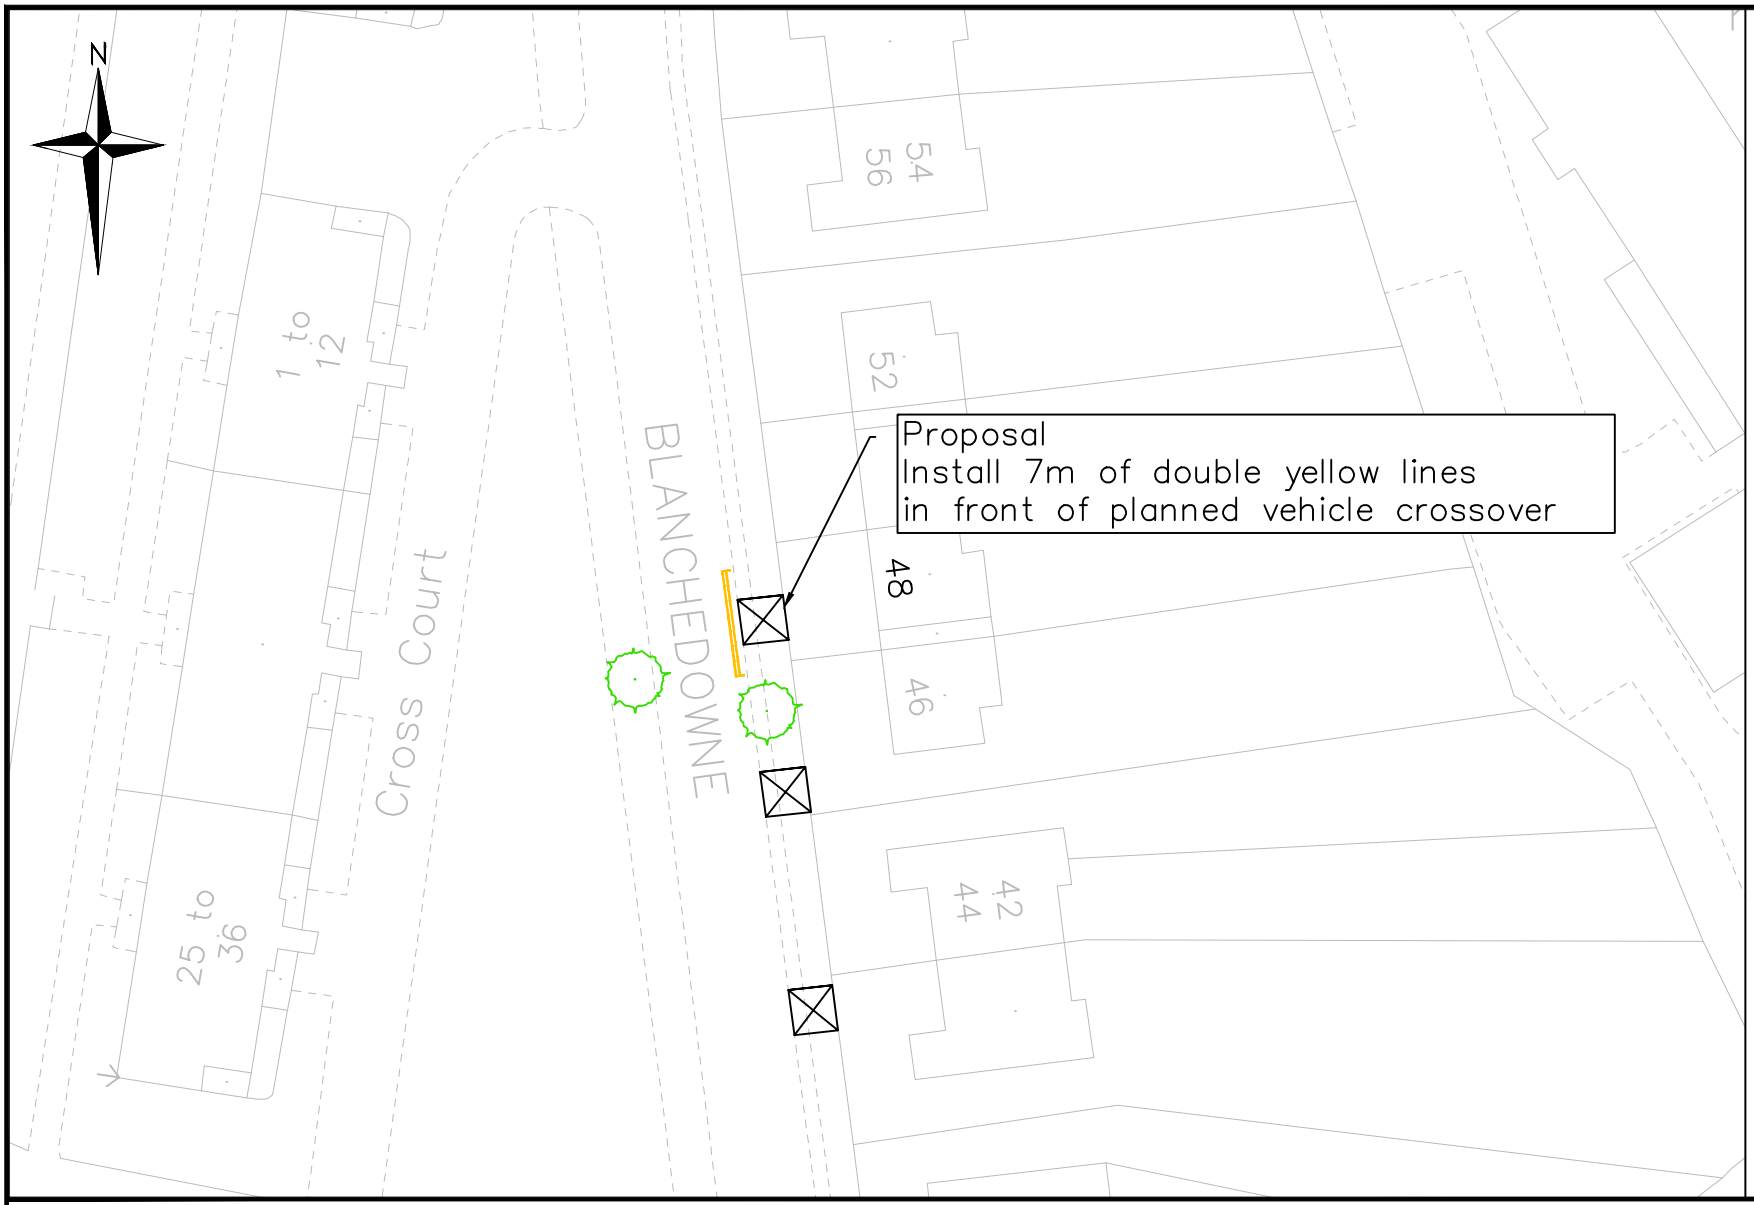

APPENDIX 4

Public Realm Projects
Parking Design

Environment and Leisure
Floor 3, hub 1
Southwark Council
160 Tooley Street
PO Box 64529
London, SE1P 5LX

www.southwark.gov.uk/parkingprojects

Southwark Council

Project: 1415Q3 LOCAL PARKING AMENDMENTS

Drawing Title: BLANCHEDOWNE
PROPOSED DOUBLE YELLOW LINES
PLANNED VEHICLE CROSSOVER

Community Council: CAMBERWELL

Ward(s): SOUTH CAMBERWELL

Date	Scale	Drn	Chk	App
10/11/14	1:500 @ A4	MH	MH	CJ

Dwg No. 1415Q3023

Rev A

Status: APPENDIX 4

Rev	Date	Description	Drn	Chk	App

© Crown copyright and database rights 2014 Ordnance Survey (0)100019252

\\bsjsh-cha-ns1\151share\NET_DEV\01_PROJECTS\2014_15\1415 - Local Parking Amendments\Q3\1_LIVE ITEMS\14-15_Q3_LPA_023_Blanchdowne\1415Q3 Blanchedowne_0.1.dwg.