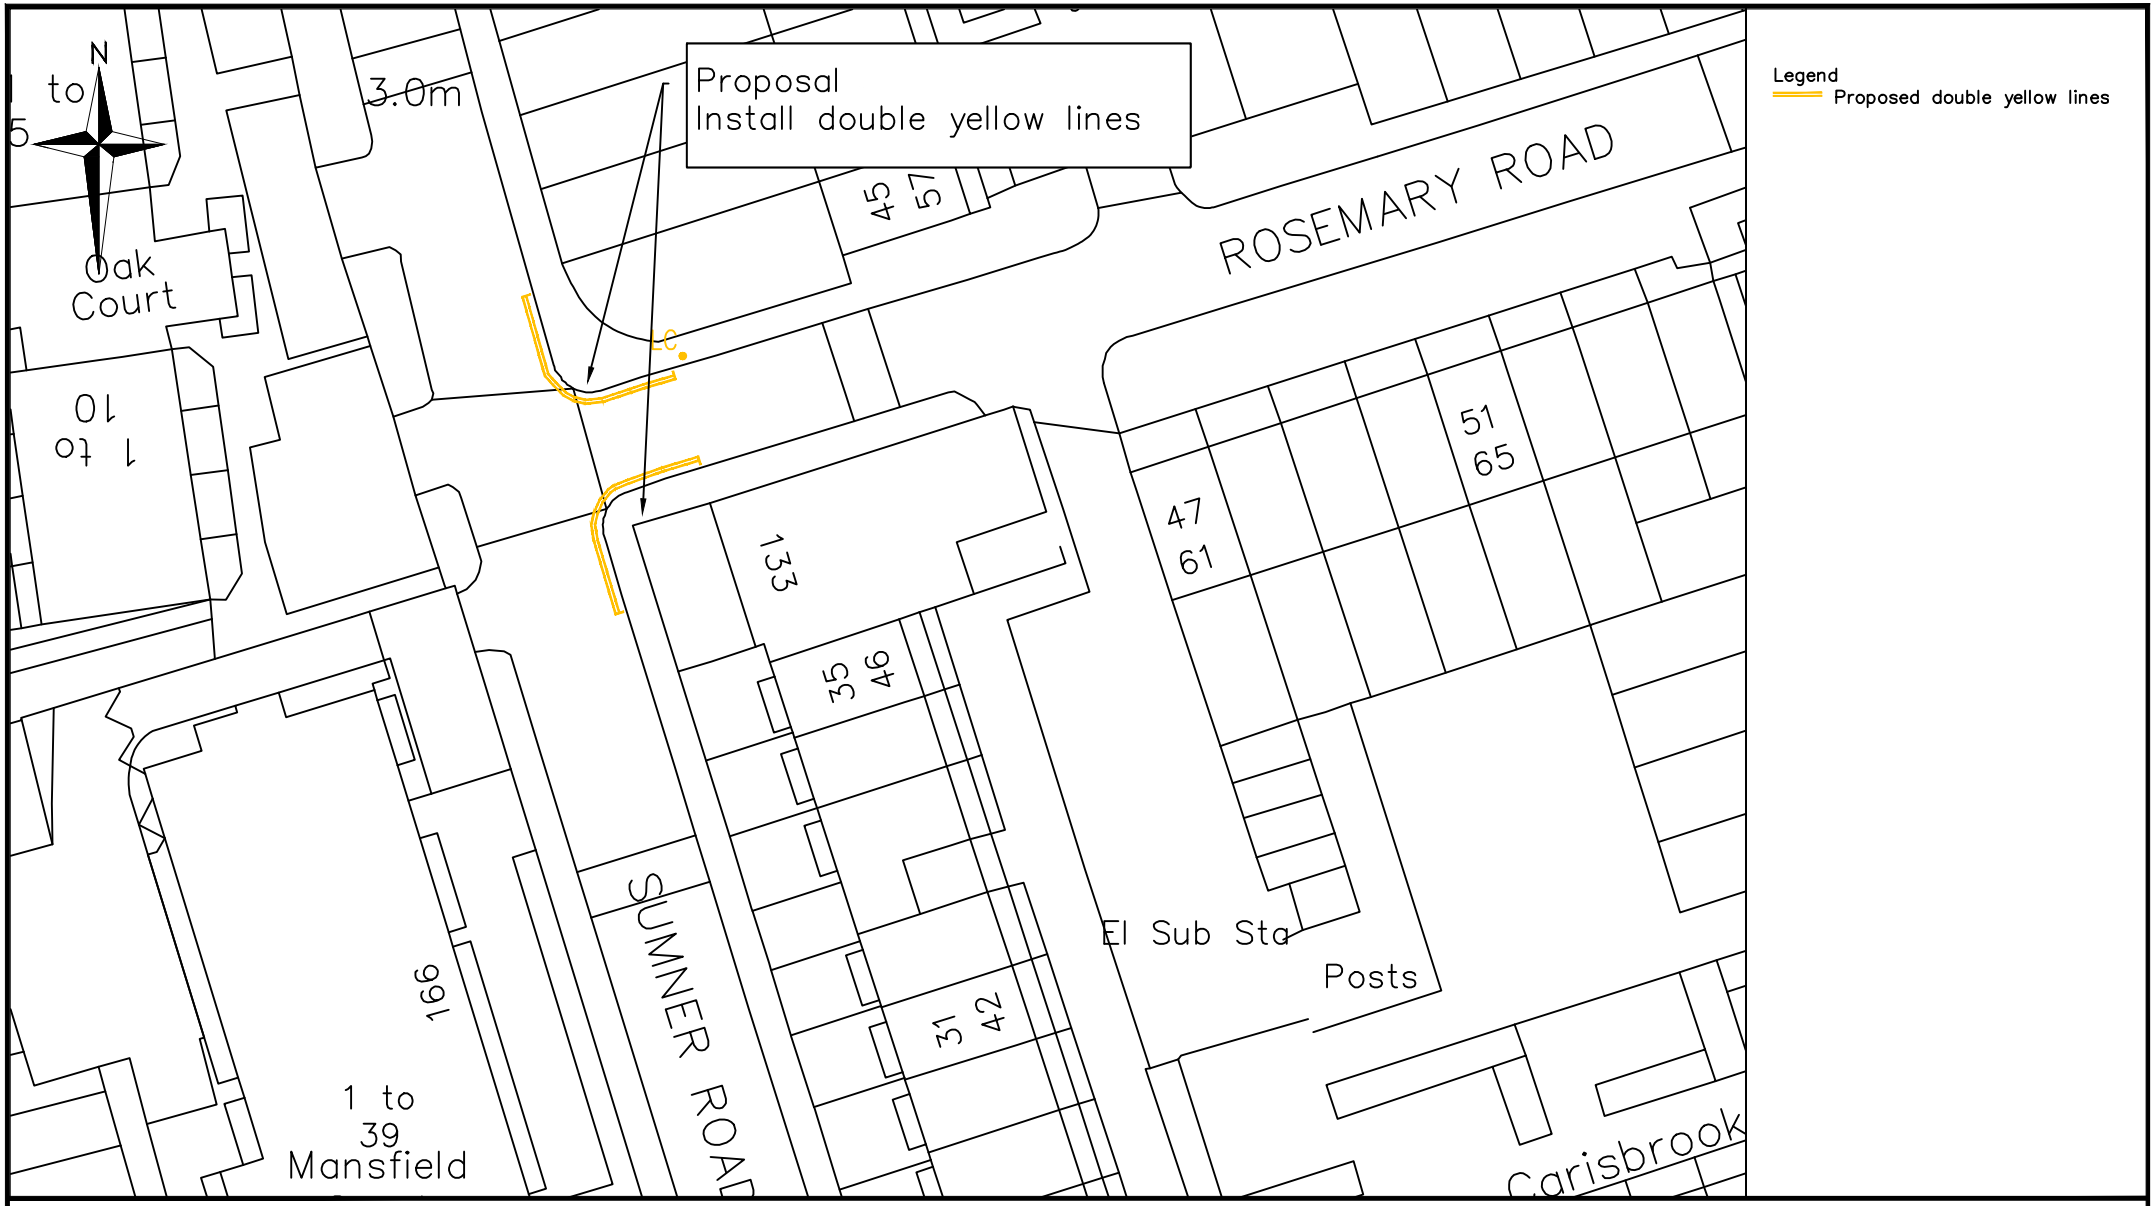

Public Realm Projects
Parking Design

Environment and Leisure
Floor 3, hub 1
Southwark Council
160 Tooley Street
PO Box 64529
London, SE1P 5LX

www.southwark.gov.uk/parkingprojects

Southwark Council

Project: 1415Q4 LOCAL PARKING AMENDMENTS

Community Council: PECKHAM AND NUNHEAD

Ward(s): PECKHAM

Drawing Title: SUMNER ROAD
PROPOSED DOUBLE YELLOW LINES

Date	Scale	Drn	Chk	App
28/01/15	1:500 @ A4	MH	TW	TW

Dwg No. 1415Q4010

Rev: A

Status: APPENDIX 3

Rev	Date	Description	Drn	Chk	App

© Crown copyright and database rights 2014 Ordnance Survey (0)100019252

\\bsjsh-cha-ns1\151share\NET_DEV\01_PROJECTS\2014_15\1415 - Local Parking Amendments\Q4\1_LIVE ITEMS\14-15_Q4_LPA_010_Sumner Road\Sumner Road.dwg.

APPENDIX 3