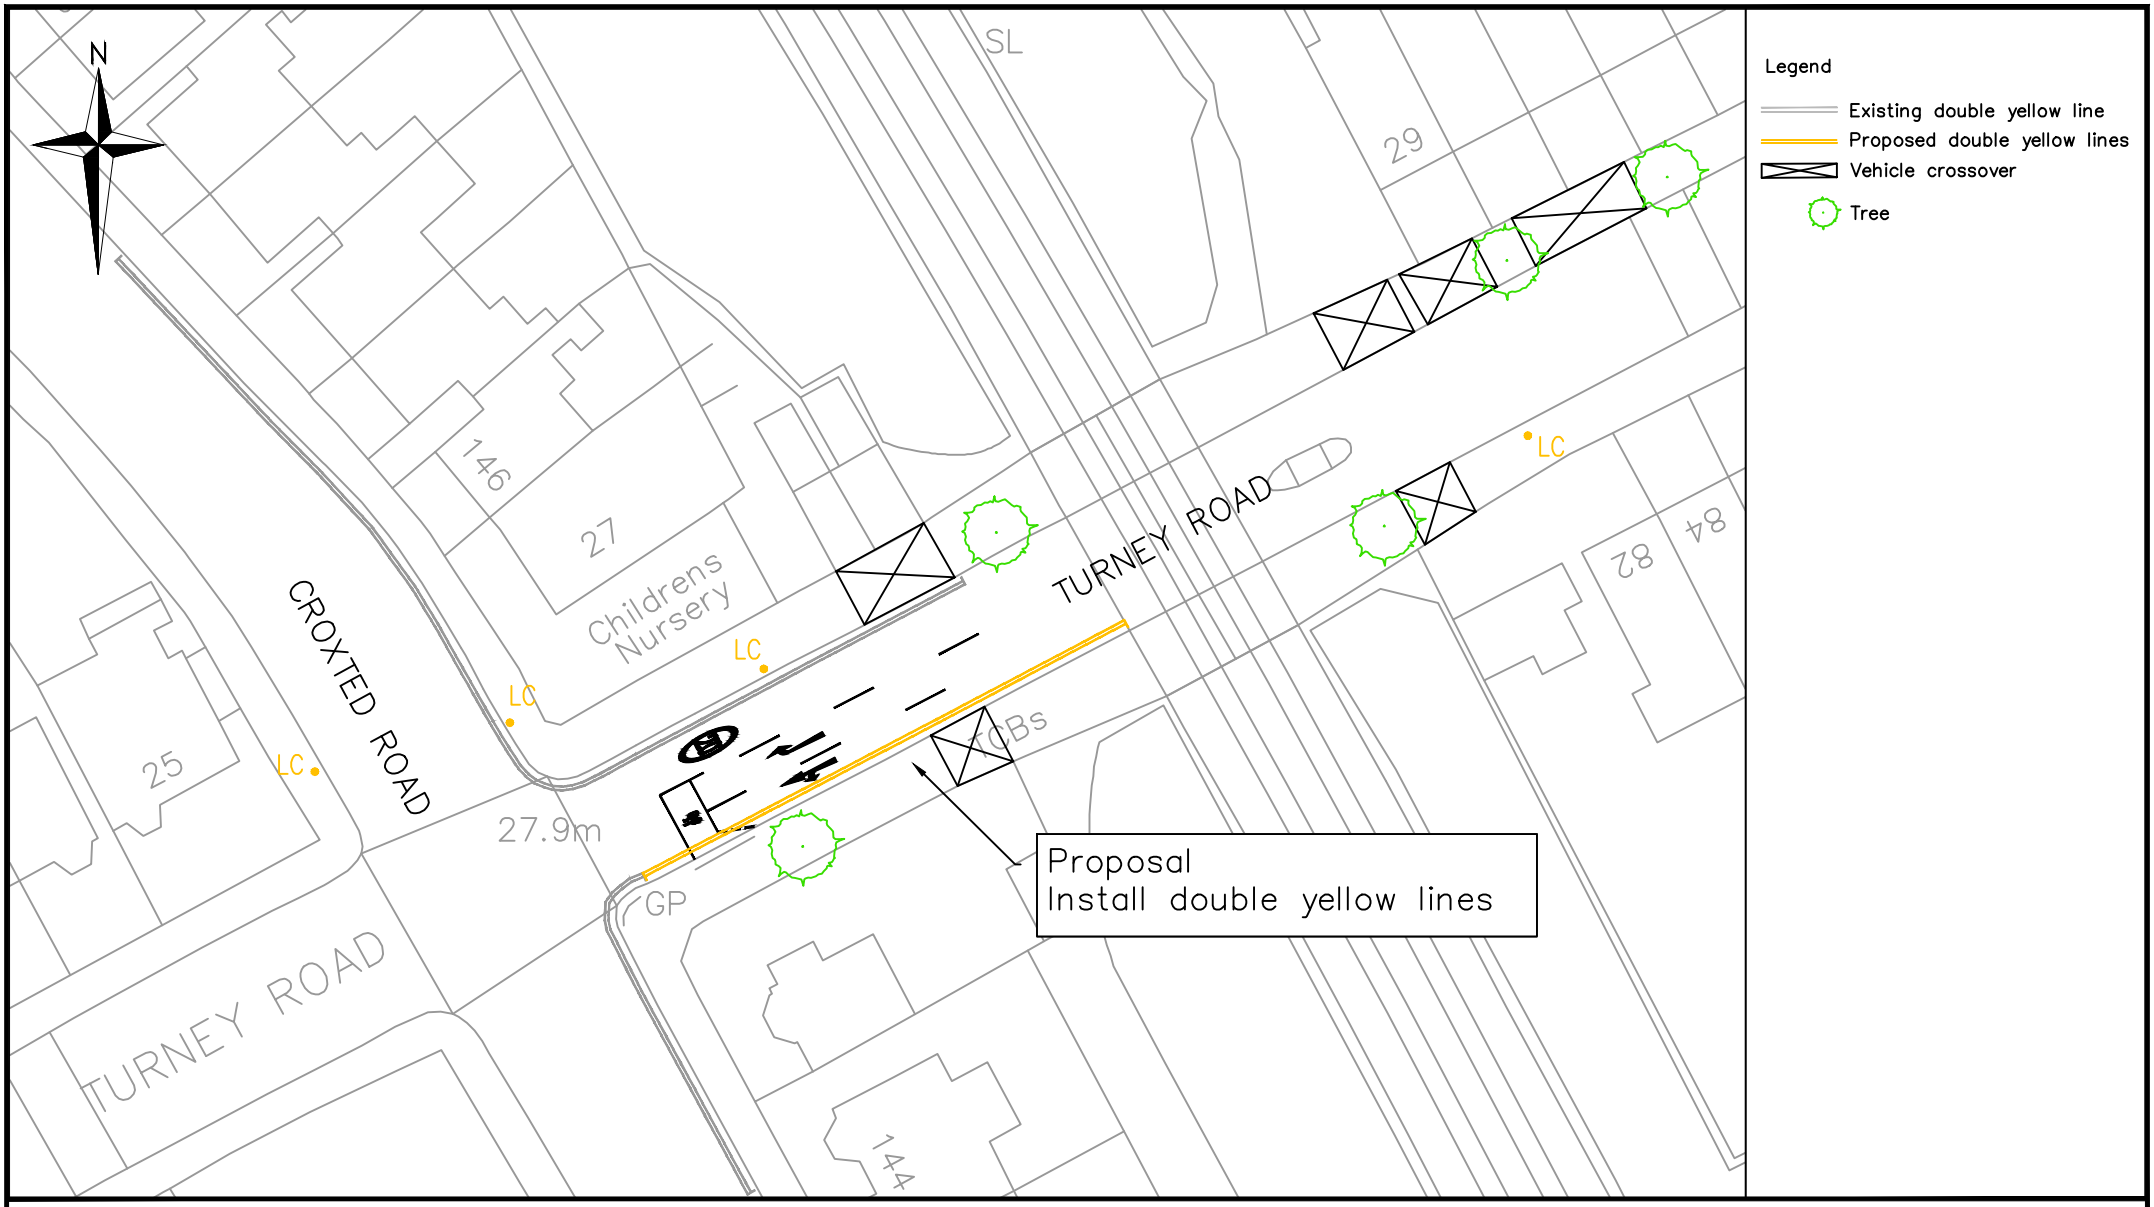

APPENDIX 1

Public Realm Projects
Parking Design

Environment and Leisure
Floor 3, hub 1
Southwark Council
160 Tooley Street
PO Box 64529
London, SE1P 5LX

www.southwark.gov.uk/parkingprojects

Southwark Council

Project: 1415Q4 LOCAL PARKING AMENDMENTS

Drawing Title: TURNEY ROAD
PROPOSED DOUBLE YELLOW LINES

Community Council: DULWICH

Ward(s): VILLAGE

Date	Scale	Drn	Chk	App
06/02/15	1:500 @ A4	MH	TW	TW

Dwg No. 1415Q4009

Rev A

Status APPENDIX 1

Rev	Date	Description	Drn	Chk	App

© Crown copyright and database rights 2014 Ordnance Survey (0)100019252

\\lbsjsh-cha-ns1\151share\NET_DEV\01_PROJECTS\2015_16\1516 – Local Parking Amendments\Q1\1_LIVE ITEMS\14-15_Q4_LPA_009_Turney Road\141504 Turney Road.dwg