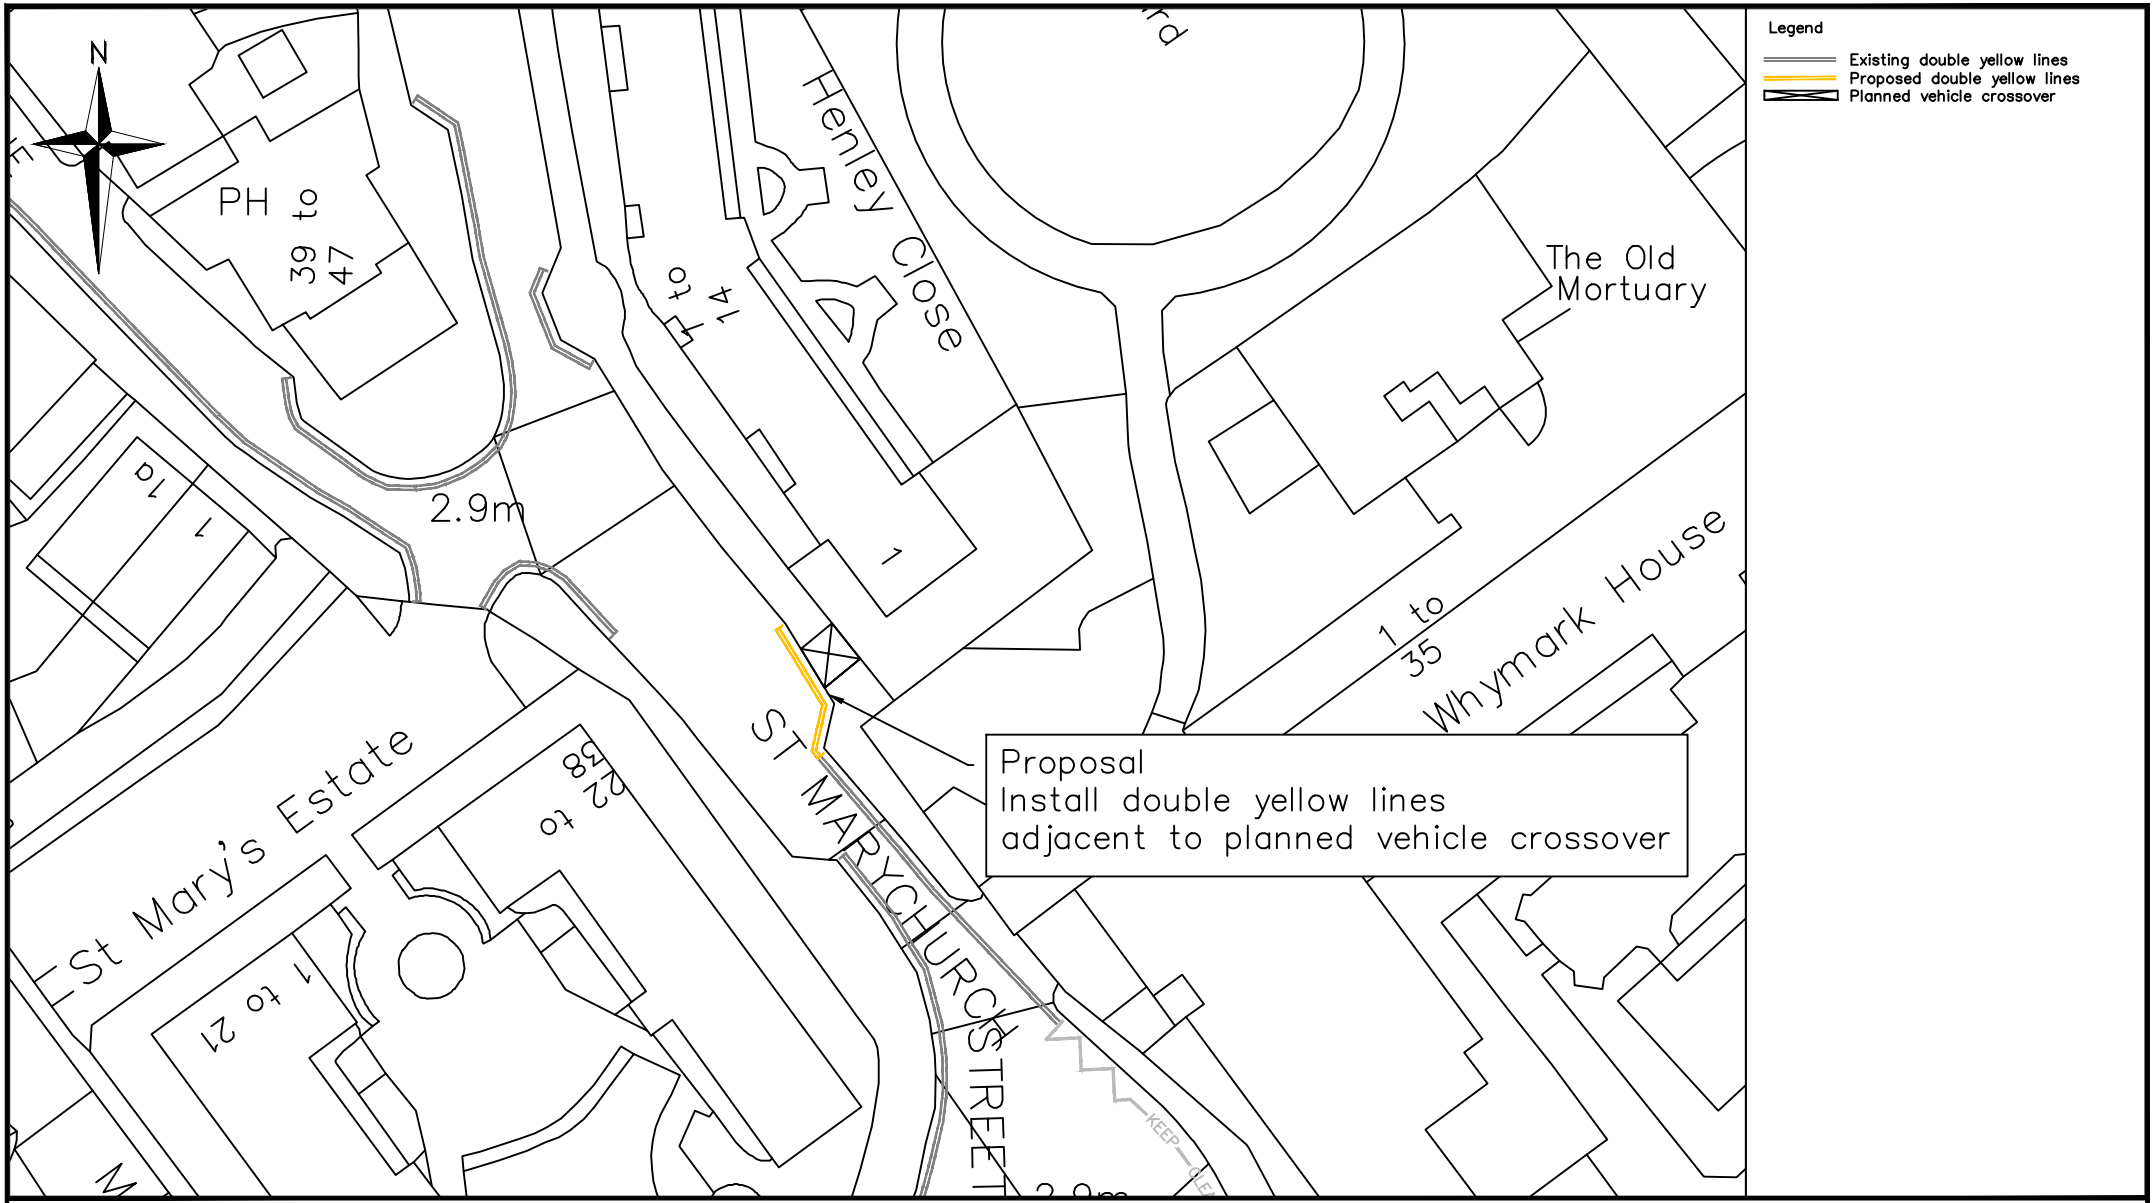

Public Realm Projects
Parking Design

Environment and Leisure
Floor 3, hub 1
Southwark Council
160 Tooley Street
PO Box 64529
London, SE1P 5LX

www.southwark.gov.uk/parkingprojects

Southwark Council

Project	1516Q1 LOCAL PARKING AMENDMENTS
Drawing Title	ST MARYCHURCH STREET PROPOSED DOUBLE YELLOW LINES PLANNED VEHICLE CROSSOVER
Community Council	BERMONDSEY AND ROTHERHITHE
Ward(s)	ROTHERHITHE

Date	Scale	Drn	Chk	App
11/03/15	1:500 @ A4	MH	MH	CJ

Dwg No.	1516Q1004
Rev	A
Status	APPENDIX 2

Rev	Date	Description	Drn	Chk	App

© Crown copyright and database rights 2014 Ordnance Survey (0)100019252

APPENDIX 2

\\lbsjsh-cha-ns1\151share\NET_DEV\01_PROJECTS\2015_16\1516 - Local Parking Amendments\Q1\1_LIVE ITEMS\15-16_Q1_LPA_004_St MarychurcSt Marychurch Street.dwg.