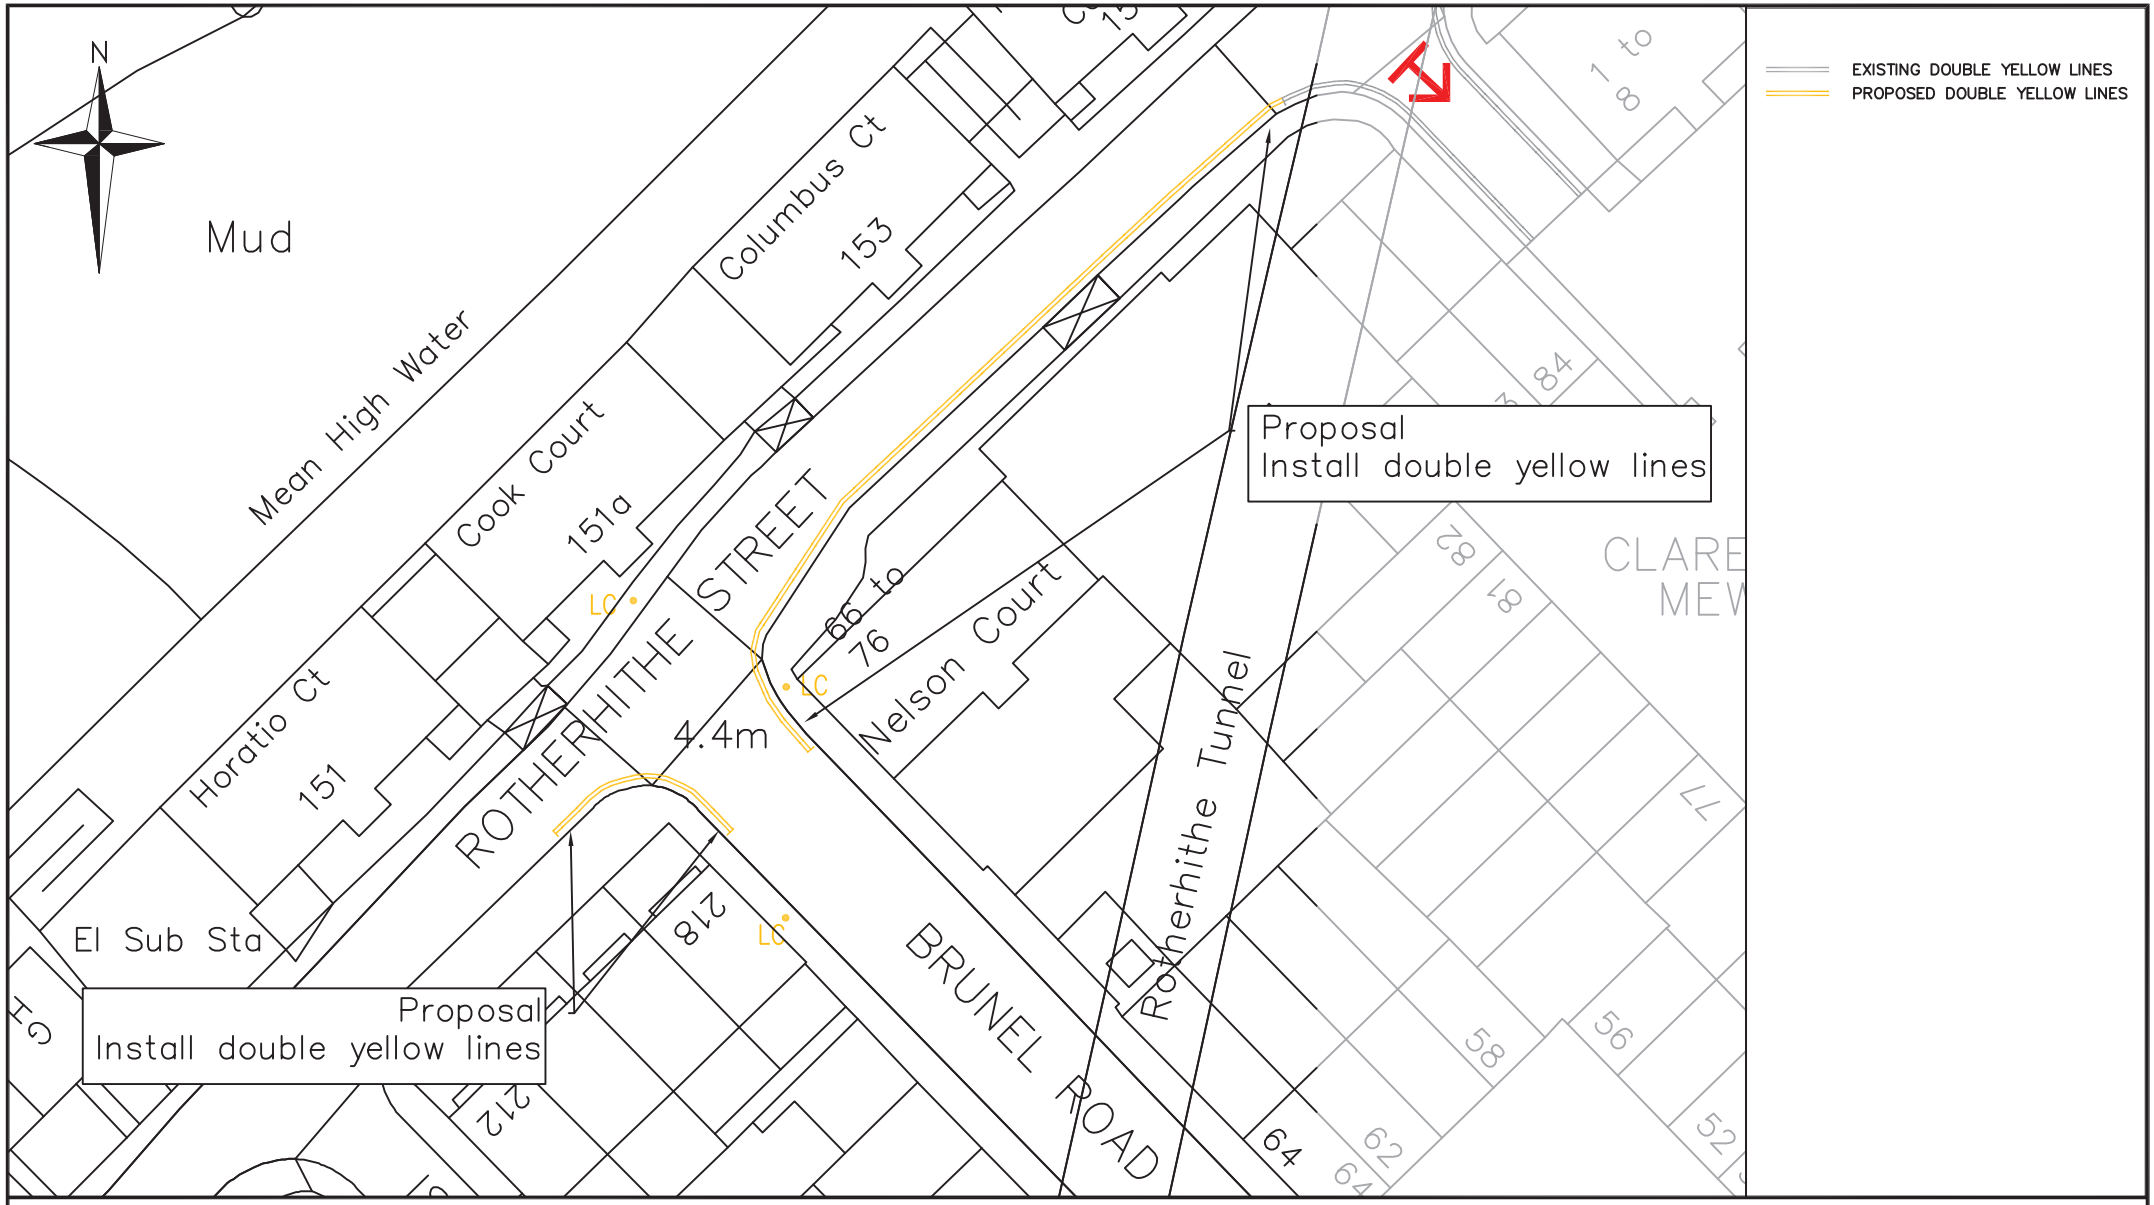

Public Realm Projects
Parking Design

Environment and Leisure
Floor 3, hub 1
Southwark Council
160 Tooley Street
PO Box 64529
London, SE1P 5LX

www.southwark.gov.uk/parkingprojects

Southwark Council

Project
1516Q3 LOCAL PARKING AMENDMENTS

Drawing Title
ROTHERHITHE STREET
PROPOSED DOUBLE YELLOW LINES

Community Council
BERMONDSEY AND ROTHERHITHE

Ward(s)
ROTHERHITHE

Date	Scale	Drn	Chk	App
17/11/15	NTS	MH	PG	PG

Dwg No. 1516Q3_021

Rev A

Status DETAILED DESIGN

Rev	Date	Description	Drn	Chk	App

© Crown copyright and database rights 2014 Ordnance Survey (0)100019252

\\lbsjsh-cha-ns1\151Share\NET_DEV\01_PROJECTS\2015_16\1516 - Local Parking Amendments\Q3\1_LIVE ITEMS\15-16_Q3_LPA_021_Rotherhithe Street\Drawings\1516Q3021_Rotherhithe Street_2.0.dwg.