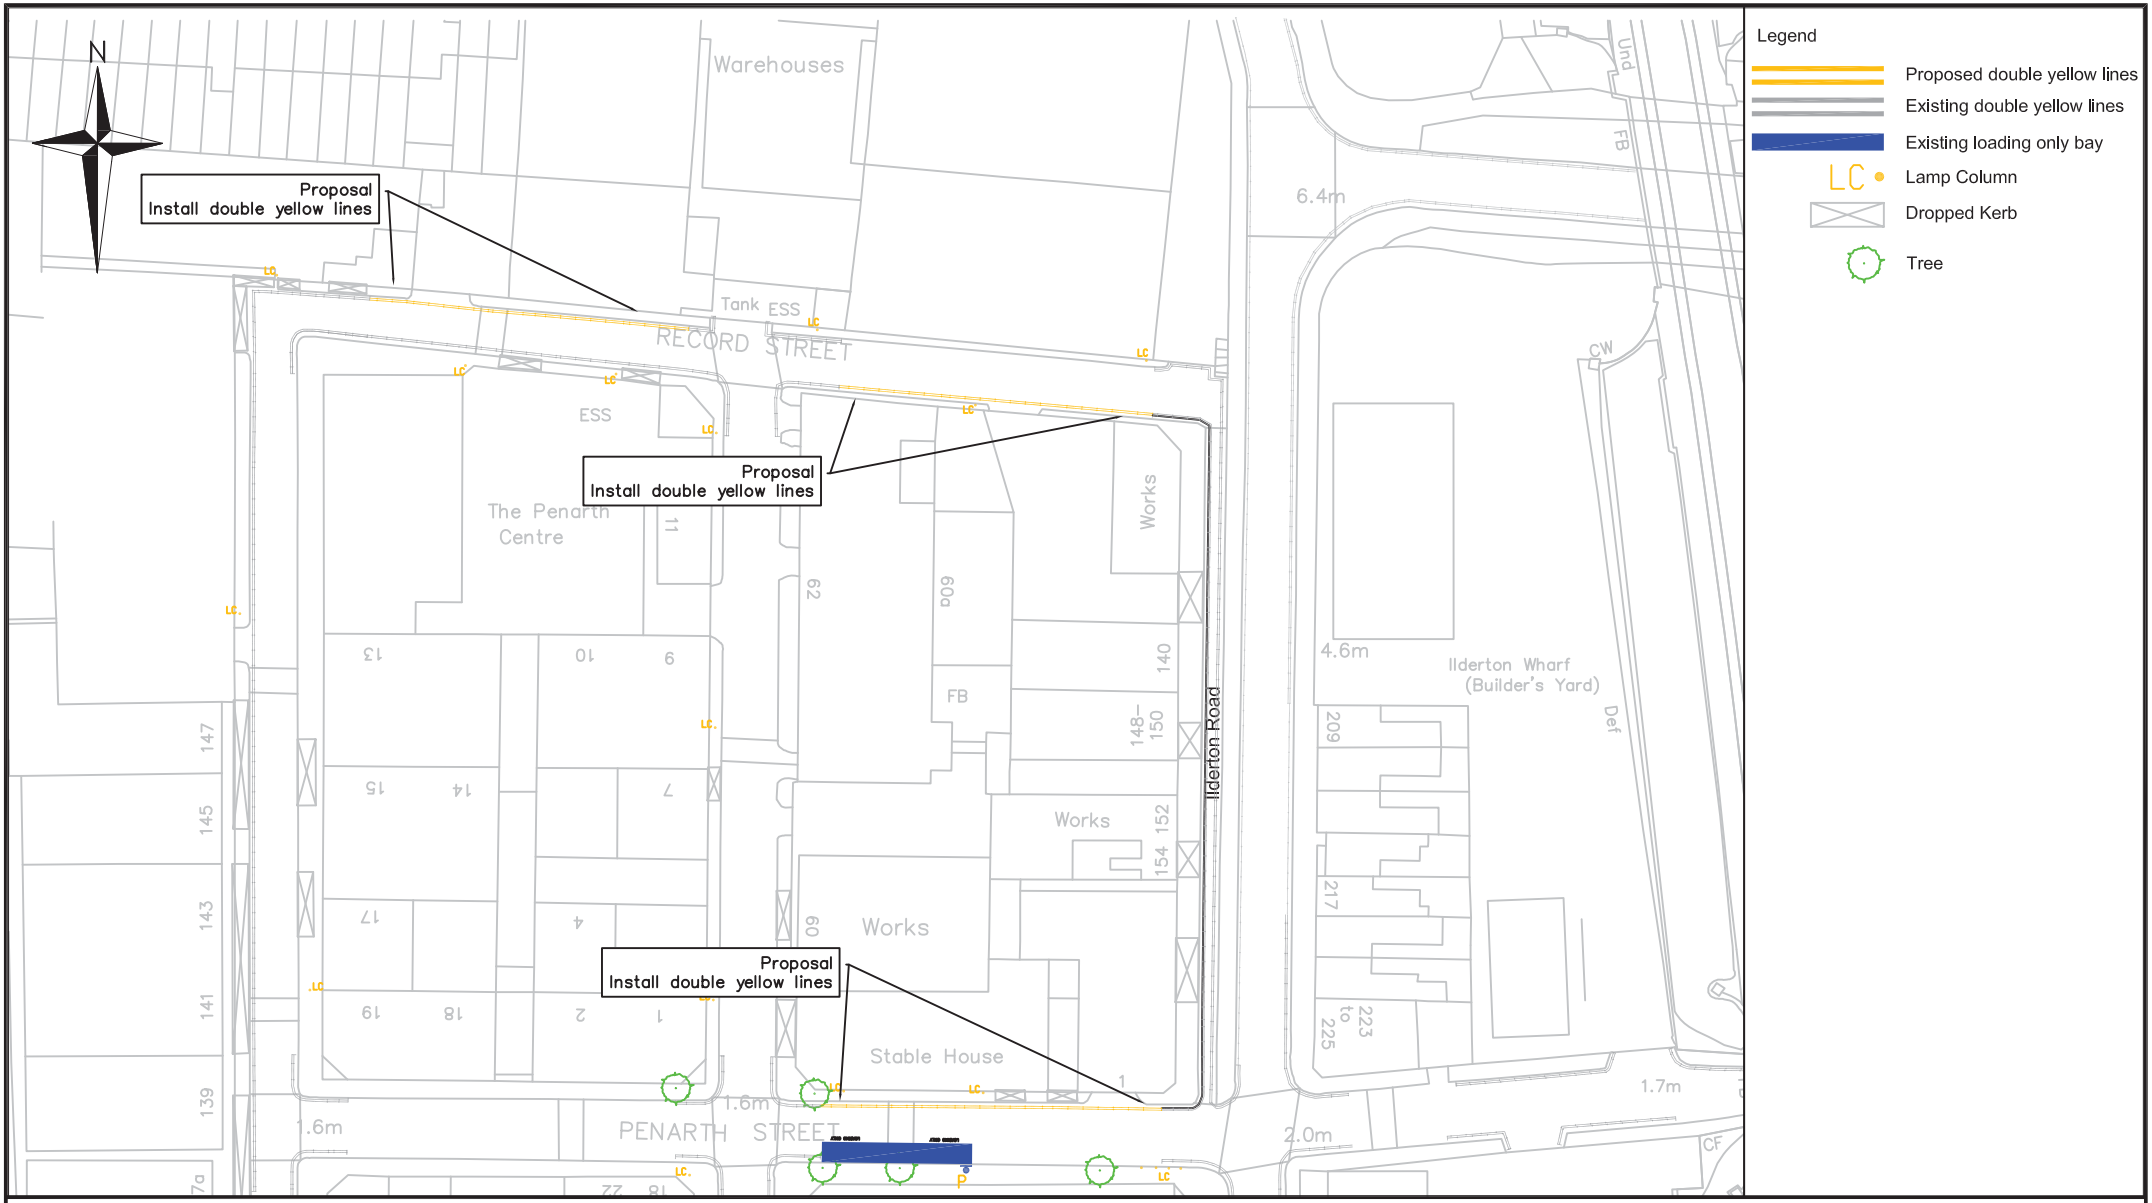

Public Realm Projects
Parking Design

Environment and Leisure
Floor 3, hub 1
Southwark Council
160 Tooley Street
PO Box 64529
London, SE1P 5LX

www.southwark.gov.uk/parkingprojects

Project
1516Q2 LOCAL PARKING AMENDMENTS

Drawing Title
PENARTH STREET/RECORD STREET
PROPOSED DOUBLE YELLOW LINES

Community Council
BERMONDSEY AND ROTHERHITHE

Ward(s)
LIVESEY

Date	Scale	Drn	Chk	App
17/07/15	1:1000 @ A4	MH	TW	TW

Dwg No. 1516Q2_025

Rev A

Status DETAILED DESIGN

Rev	Date	Description	Drn	Chk	App

© Crown copyright and database rights 2014 Ordnance Survey (0)100019252

\\lbsish-cha-ns1\151Share\NET_DEV\01_PROJECTS\2015_16\1516 - Local Parking Amendments\02\1_LIVE_ITEMS\15-16_02_LPA_025_Penarth_StreetHatcham_Road\Drawings\1516Q2_Industrial_zone_area_0.1.dwg

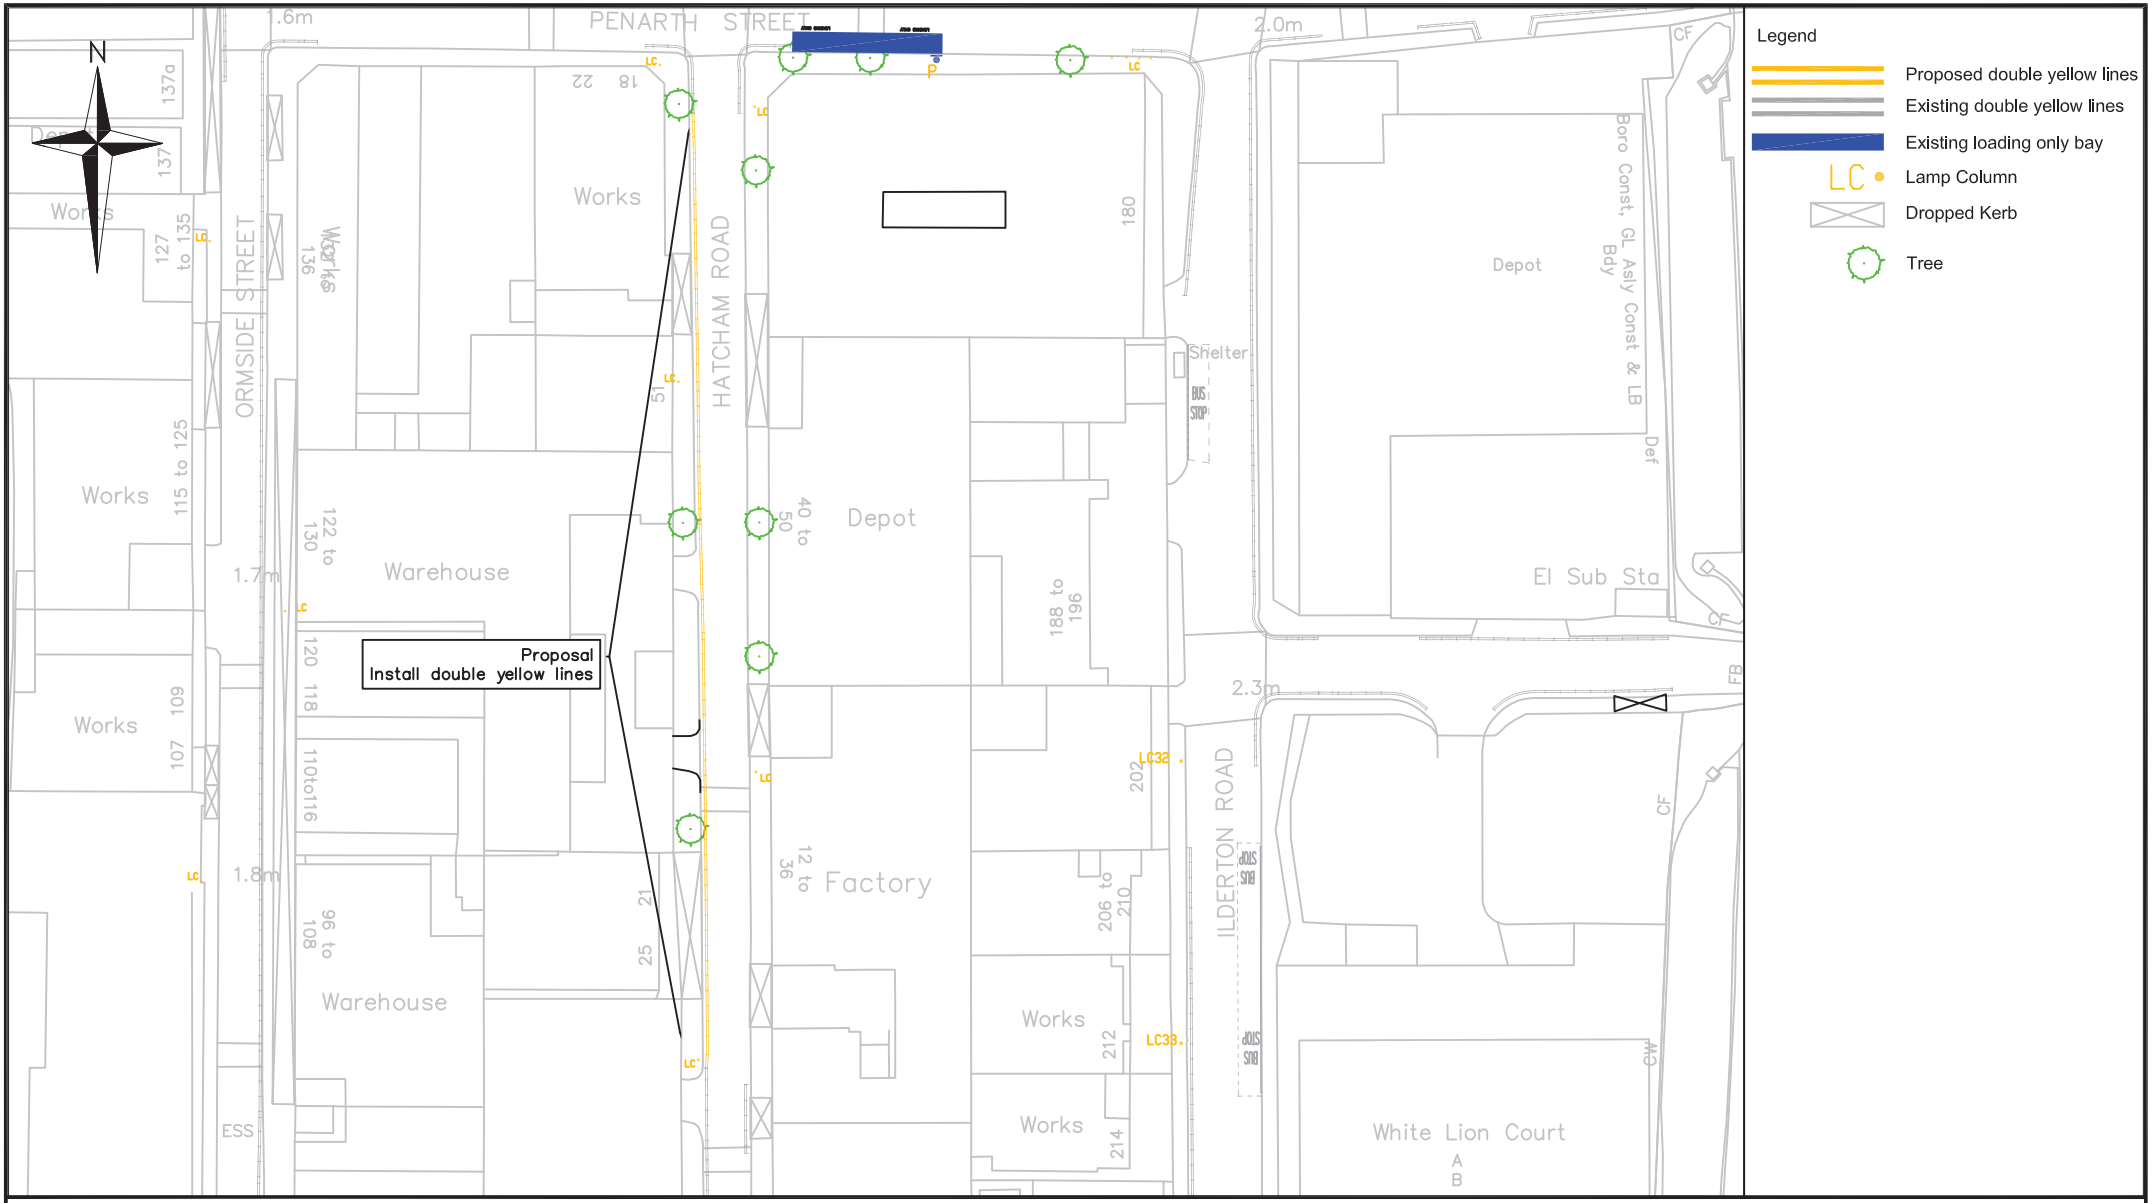

Public Realm Projects
Parking Design

Environment and Leisure
Floor 3, hub 1
Southwark Council
160 Tooley Street
PO Box 64529
London, SE1P 5LX

www.southwark.gov.uk/parkingprojects

Project
1516Q2 LOCAL PARKING AMENDMENTS

Drawing Title
HATCHAM ROAD
PROPOSED DOUBLE YELLOW LINES

Community Council
BERMONDSEY AND ROTHERHITHE

Ward(s)
LIVESEY

Date	Scale	Drn	Chk	App
17/07/15	1:1000 @ A4	MH	TW	TW

Dwg No. 1516Q2_025

Rev A

Status DETAILED DESIGN

Rev	Date	Description	Drn	Chk	App

© Crown copyright and database rights 2014 Ordnance Survey (0)100019252

\\lbsish-cha-ns1\151Share\NET_DEV\01_PROJECTS\2015_16\1516 - Local Parking Amendments\02\1_LIVE_ITEMS\15-16_02_LPA_025_Penarth_StreetHatcham_Road\Drawings\1516Q2_Industrial_zone_area_0.1.dwg

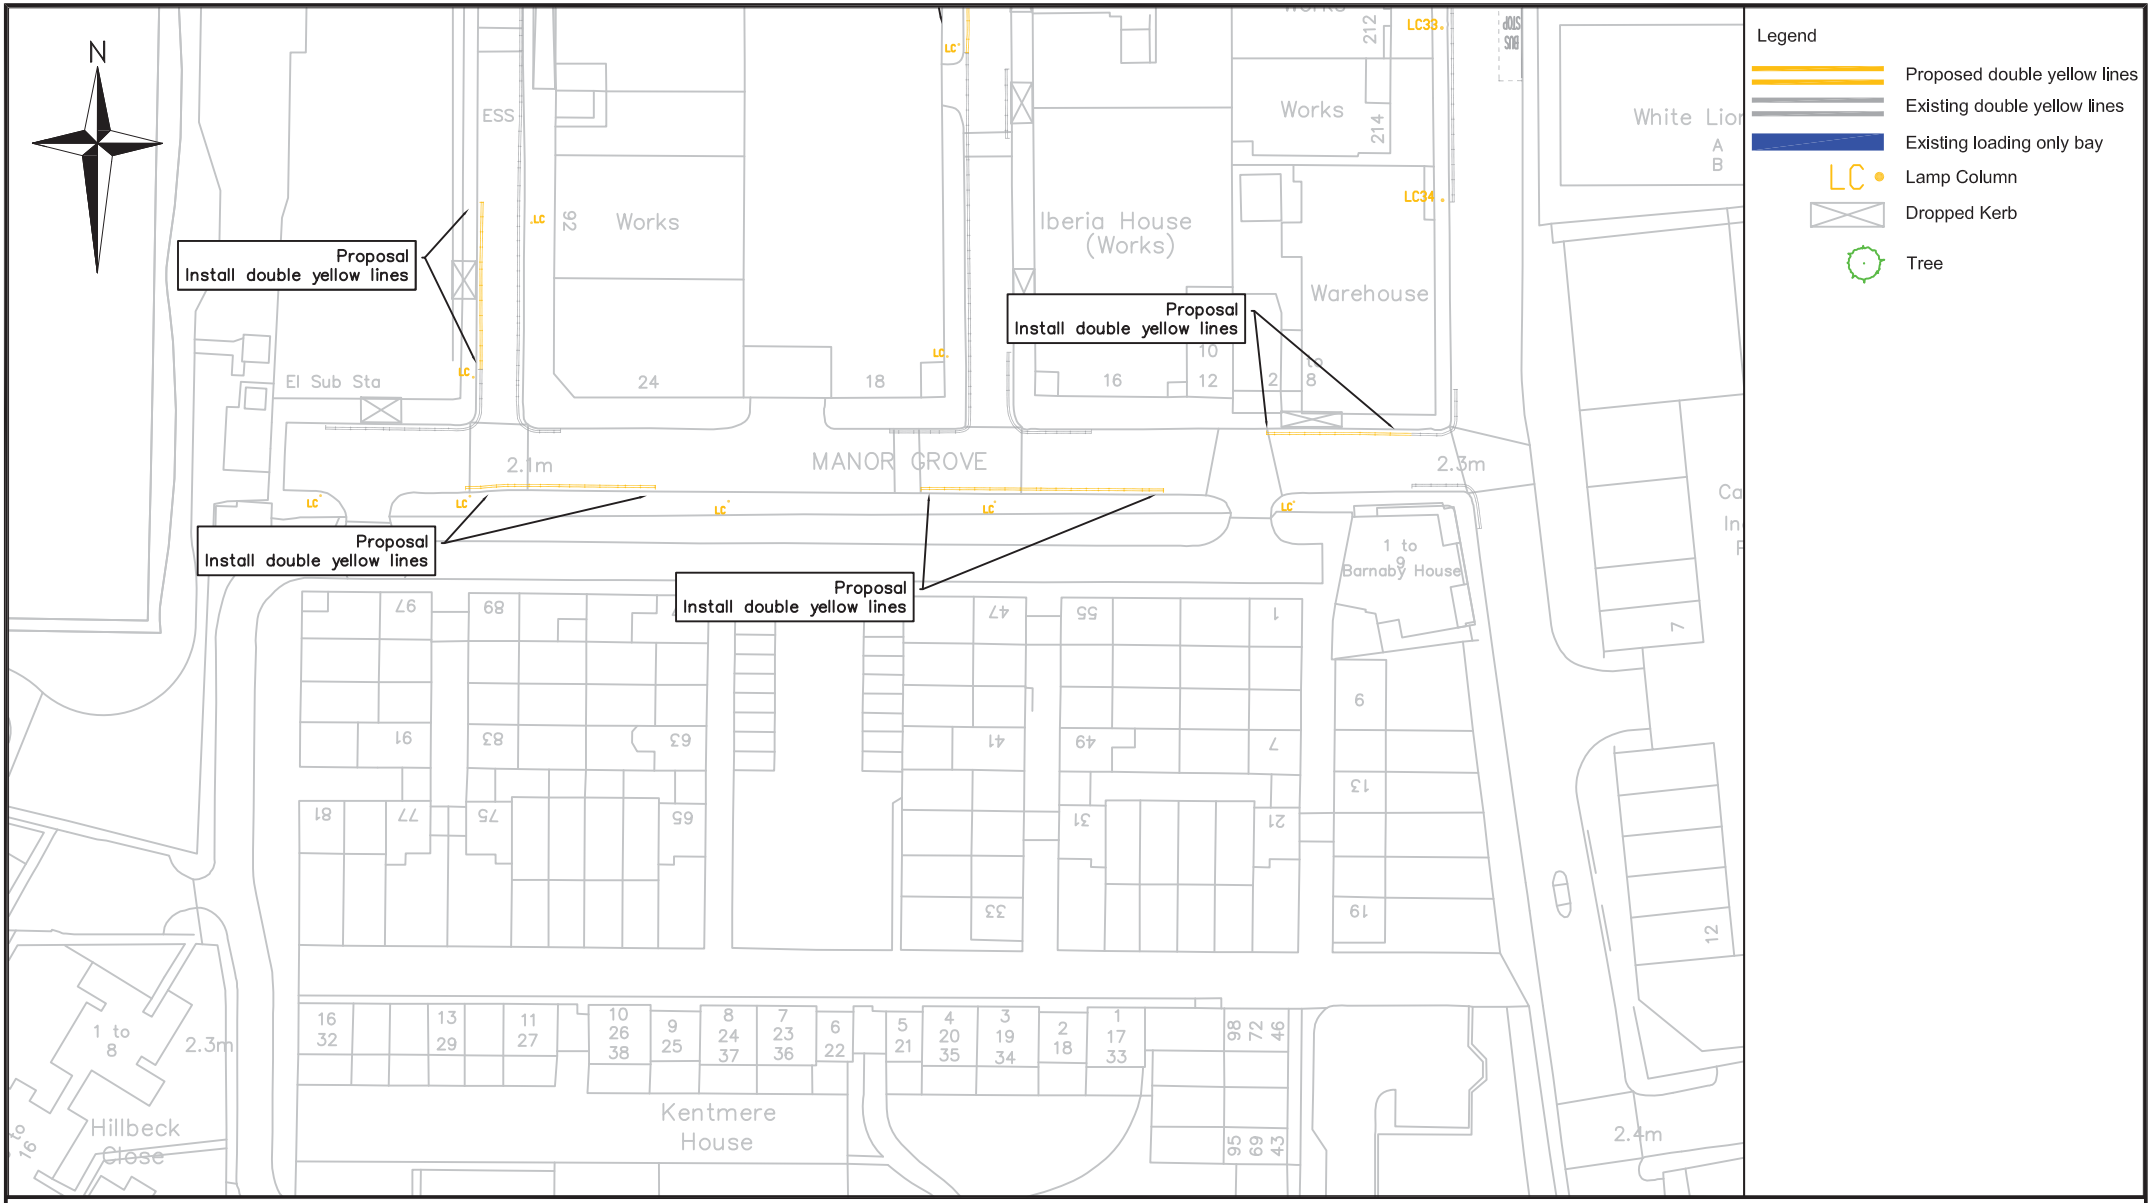

Public Realm Projects
Parking Design

Environment and Leisure
Floor 3, hub 1
Southwark Council
160 Tooley Street
PO Box 64529
London, SE1P 5LX

www.southwark.gov.uk/parkingprojects

Southwark Council

Project
1516Q2 LOCAL PARKING AMENDMENTS

Drawing Title
MANOR GROVE/ORMSIDE STREET
PROPOSED DOUBLE YELLOW LINES

Community Council
BERMONDSEY AND ROTHERHITHE

Ward(s)
LIVESEY

Date	Scale	Drn	Chk	App
17/07/15	1:1000 @ A4	MH	TW	TW

Dwg No. 1516Q2_025

Rev A

Status DETAILED DESIGN

Rev	Date	Description	Drn	Chk	App

© Crown copyright and database rights 2014 Ordnance Survey (0)100019252

\\lbsish-cha-ns1\151Share\NET_DEV\01_PROJECTS\2015_16\1516_-_Local_Parking_Amendments\02\1_LIVE_ITEMS\15-16_02_LPA_025_Penarth_StreetHatcham_Road\Drawings\1516Q2_Industrial_zone_area_0.1.dwg