Key

Proposed double yellow line

Existing double yellow lines

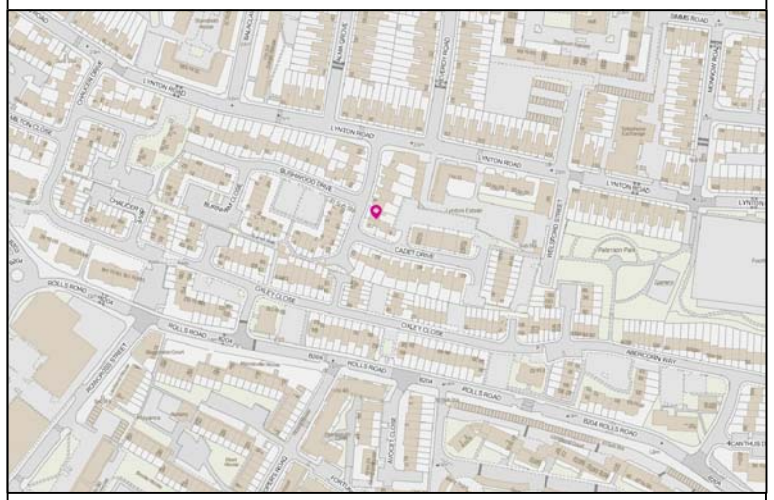

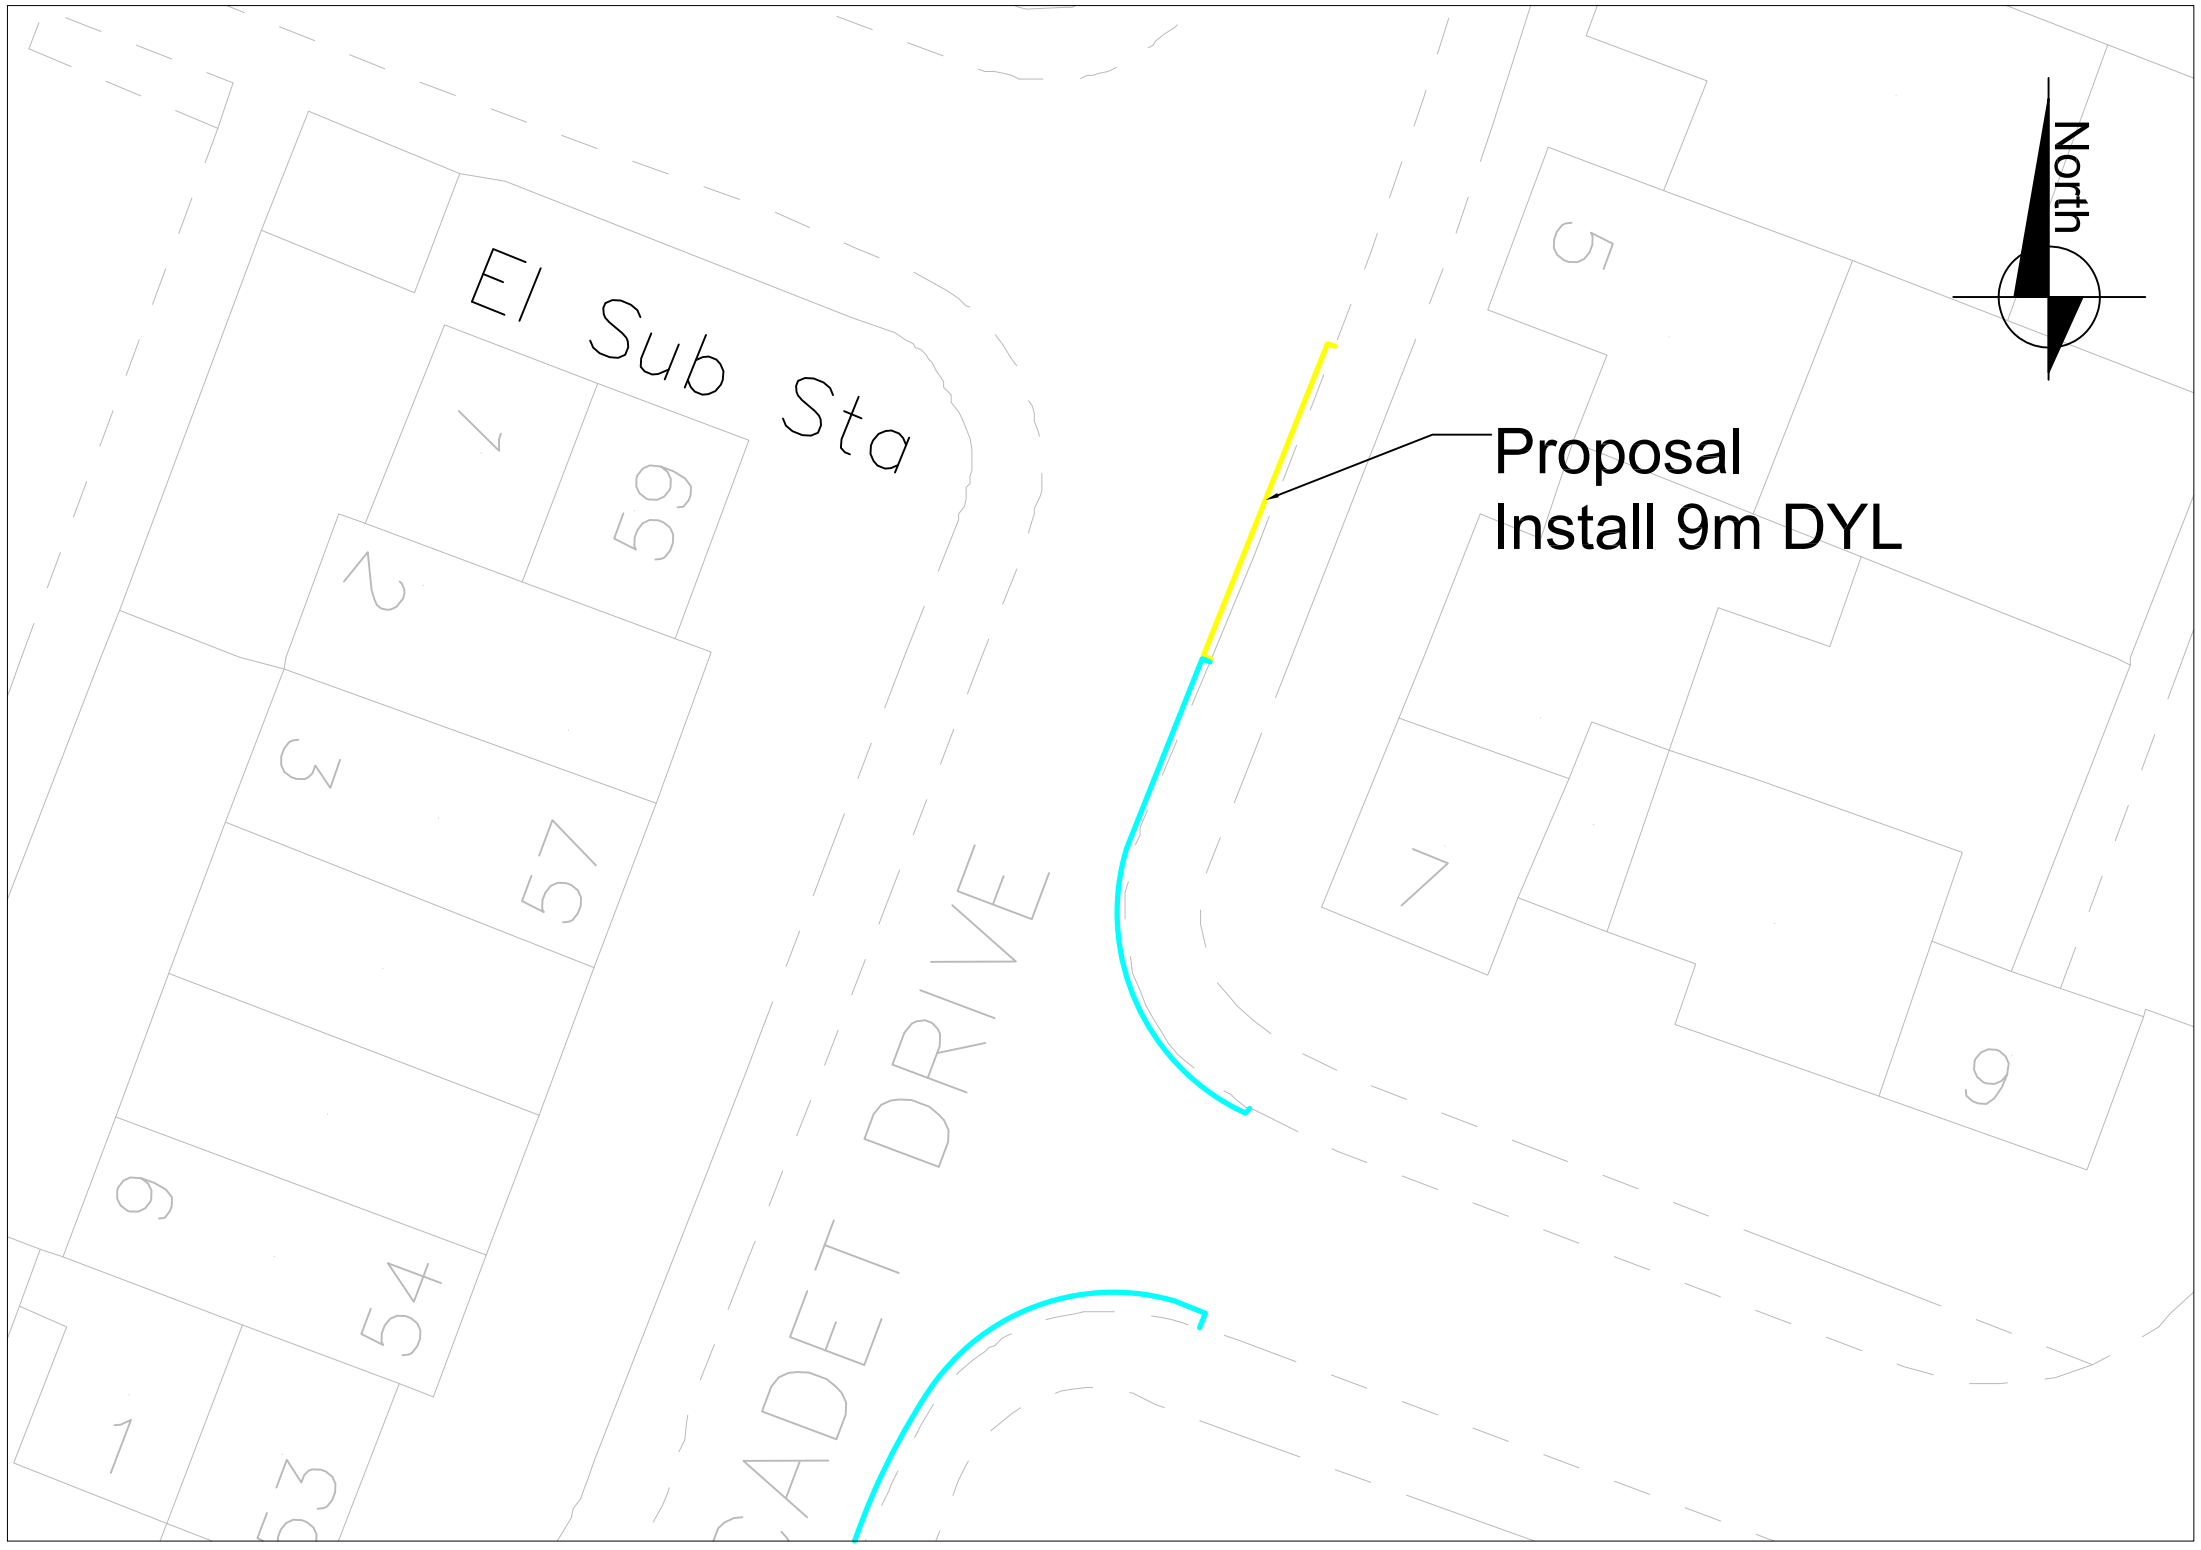

Rev	Date	Description	Drn	Chk	App

© Crown copyright and database rights 2014 Ordnance Survey (0)100019252

Project

17/18 Minor Traffic Schemes - Q3

Drawing Title

Cadet Drive - Install double yellow lines

Community council
Bermondsey and Rotherhithe

Ward(s)
South Bermondsey

Date	Scale	Drn	Rev	App
Oct 17	1:200	TA	AS	RW

Drawing number
001_Cadet Drive - TMO

Status

Southwark Council

Highways Division
Transport projects
Minor Works

Enviroment and Social Regeneration
Floor 3, Hub 2
160 Tooley Street
PO Box 64529
London SE1P 5LX