Key

Proposed double yellow lines

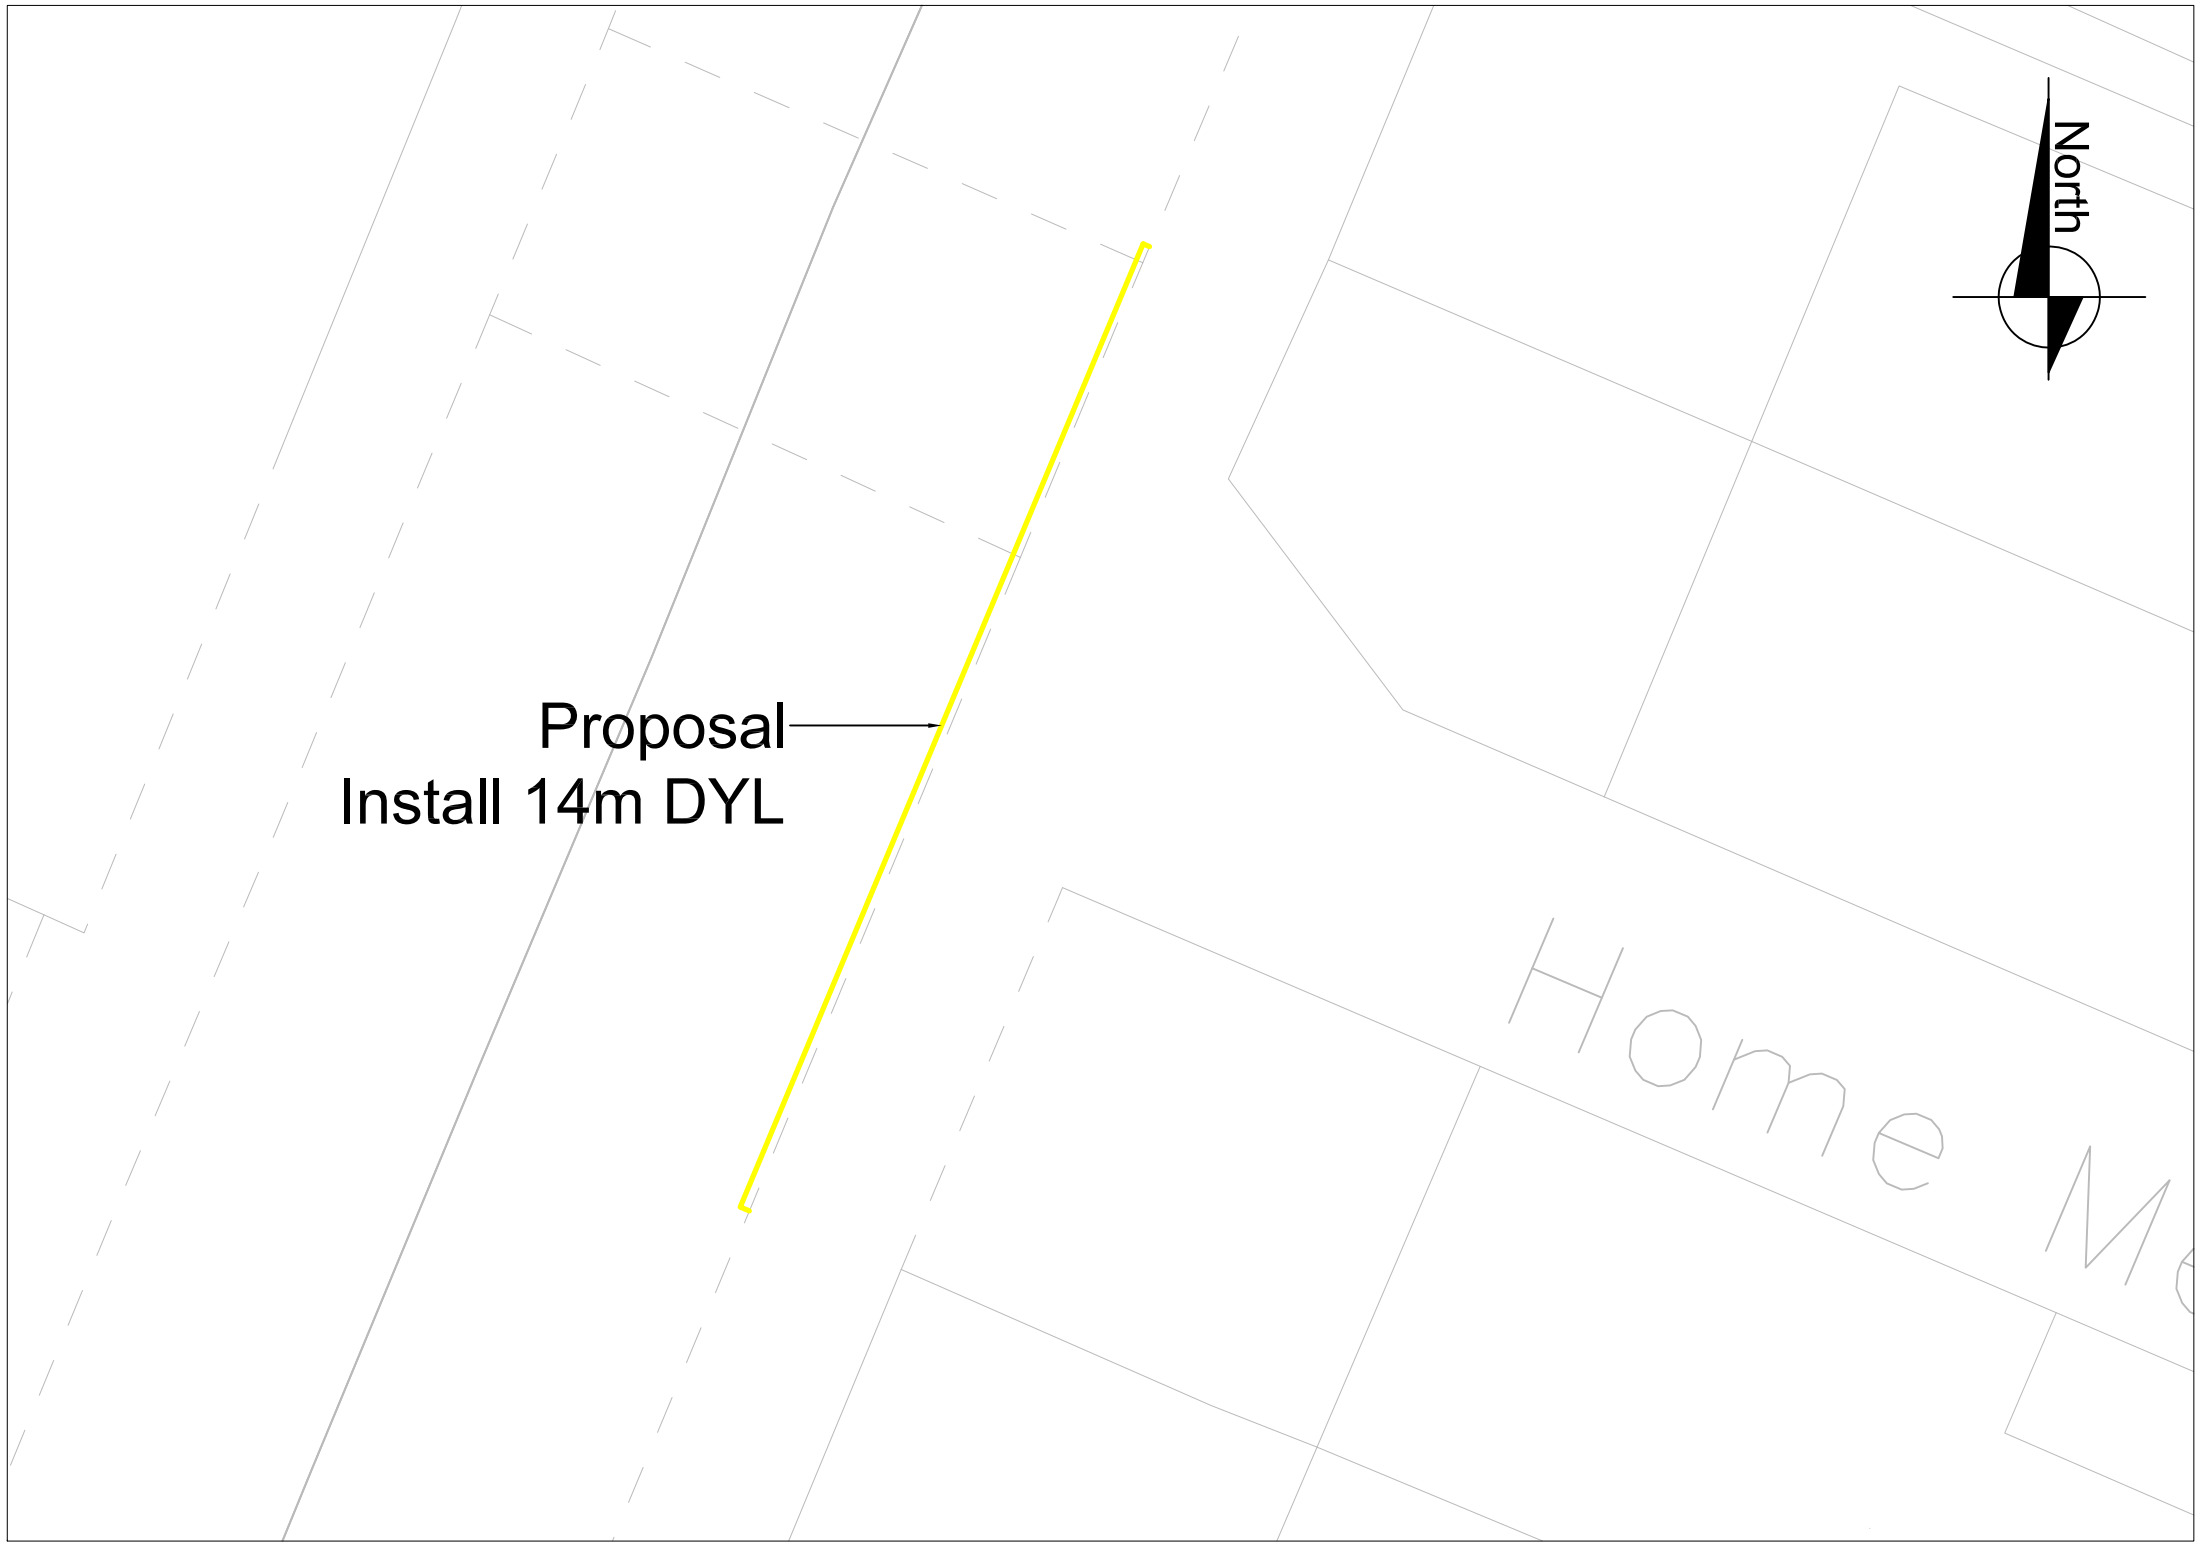

Rev	Date	Description	Drn	Chk	App

© Crown copyright and database rights 2014 Ordnance Survey (0)100019252

Project
17/18 Minor Traffic Schemes - Q3

Drawing Title
Home Meadow Mews - Install double yellow lines

Community council
Peckham and Nunhead

Ward(s)
Peckham Rye

Date	Scale	Drn	Rev	App
Oct 17	1:100	TA	AS	RW

Drawing number
003_Home Meadow Mews - TMO

Status

Southwark Council

Highways Division
Transport projects
Minor Works

Enviroment and Social Regeneration
Floor 3, Hub 2
160 Tooley Street
PO Box 64529
London SE1P 5LX