Key to signage

1

2

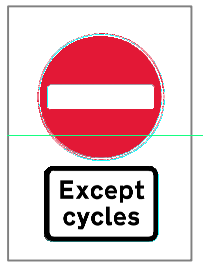

3

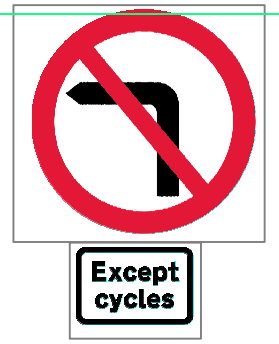

4

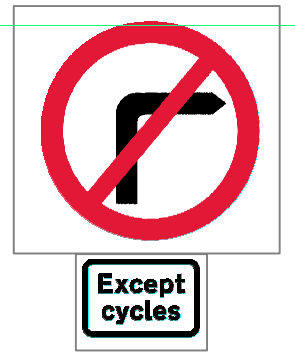

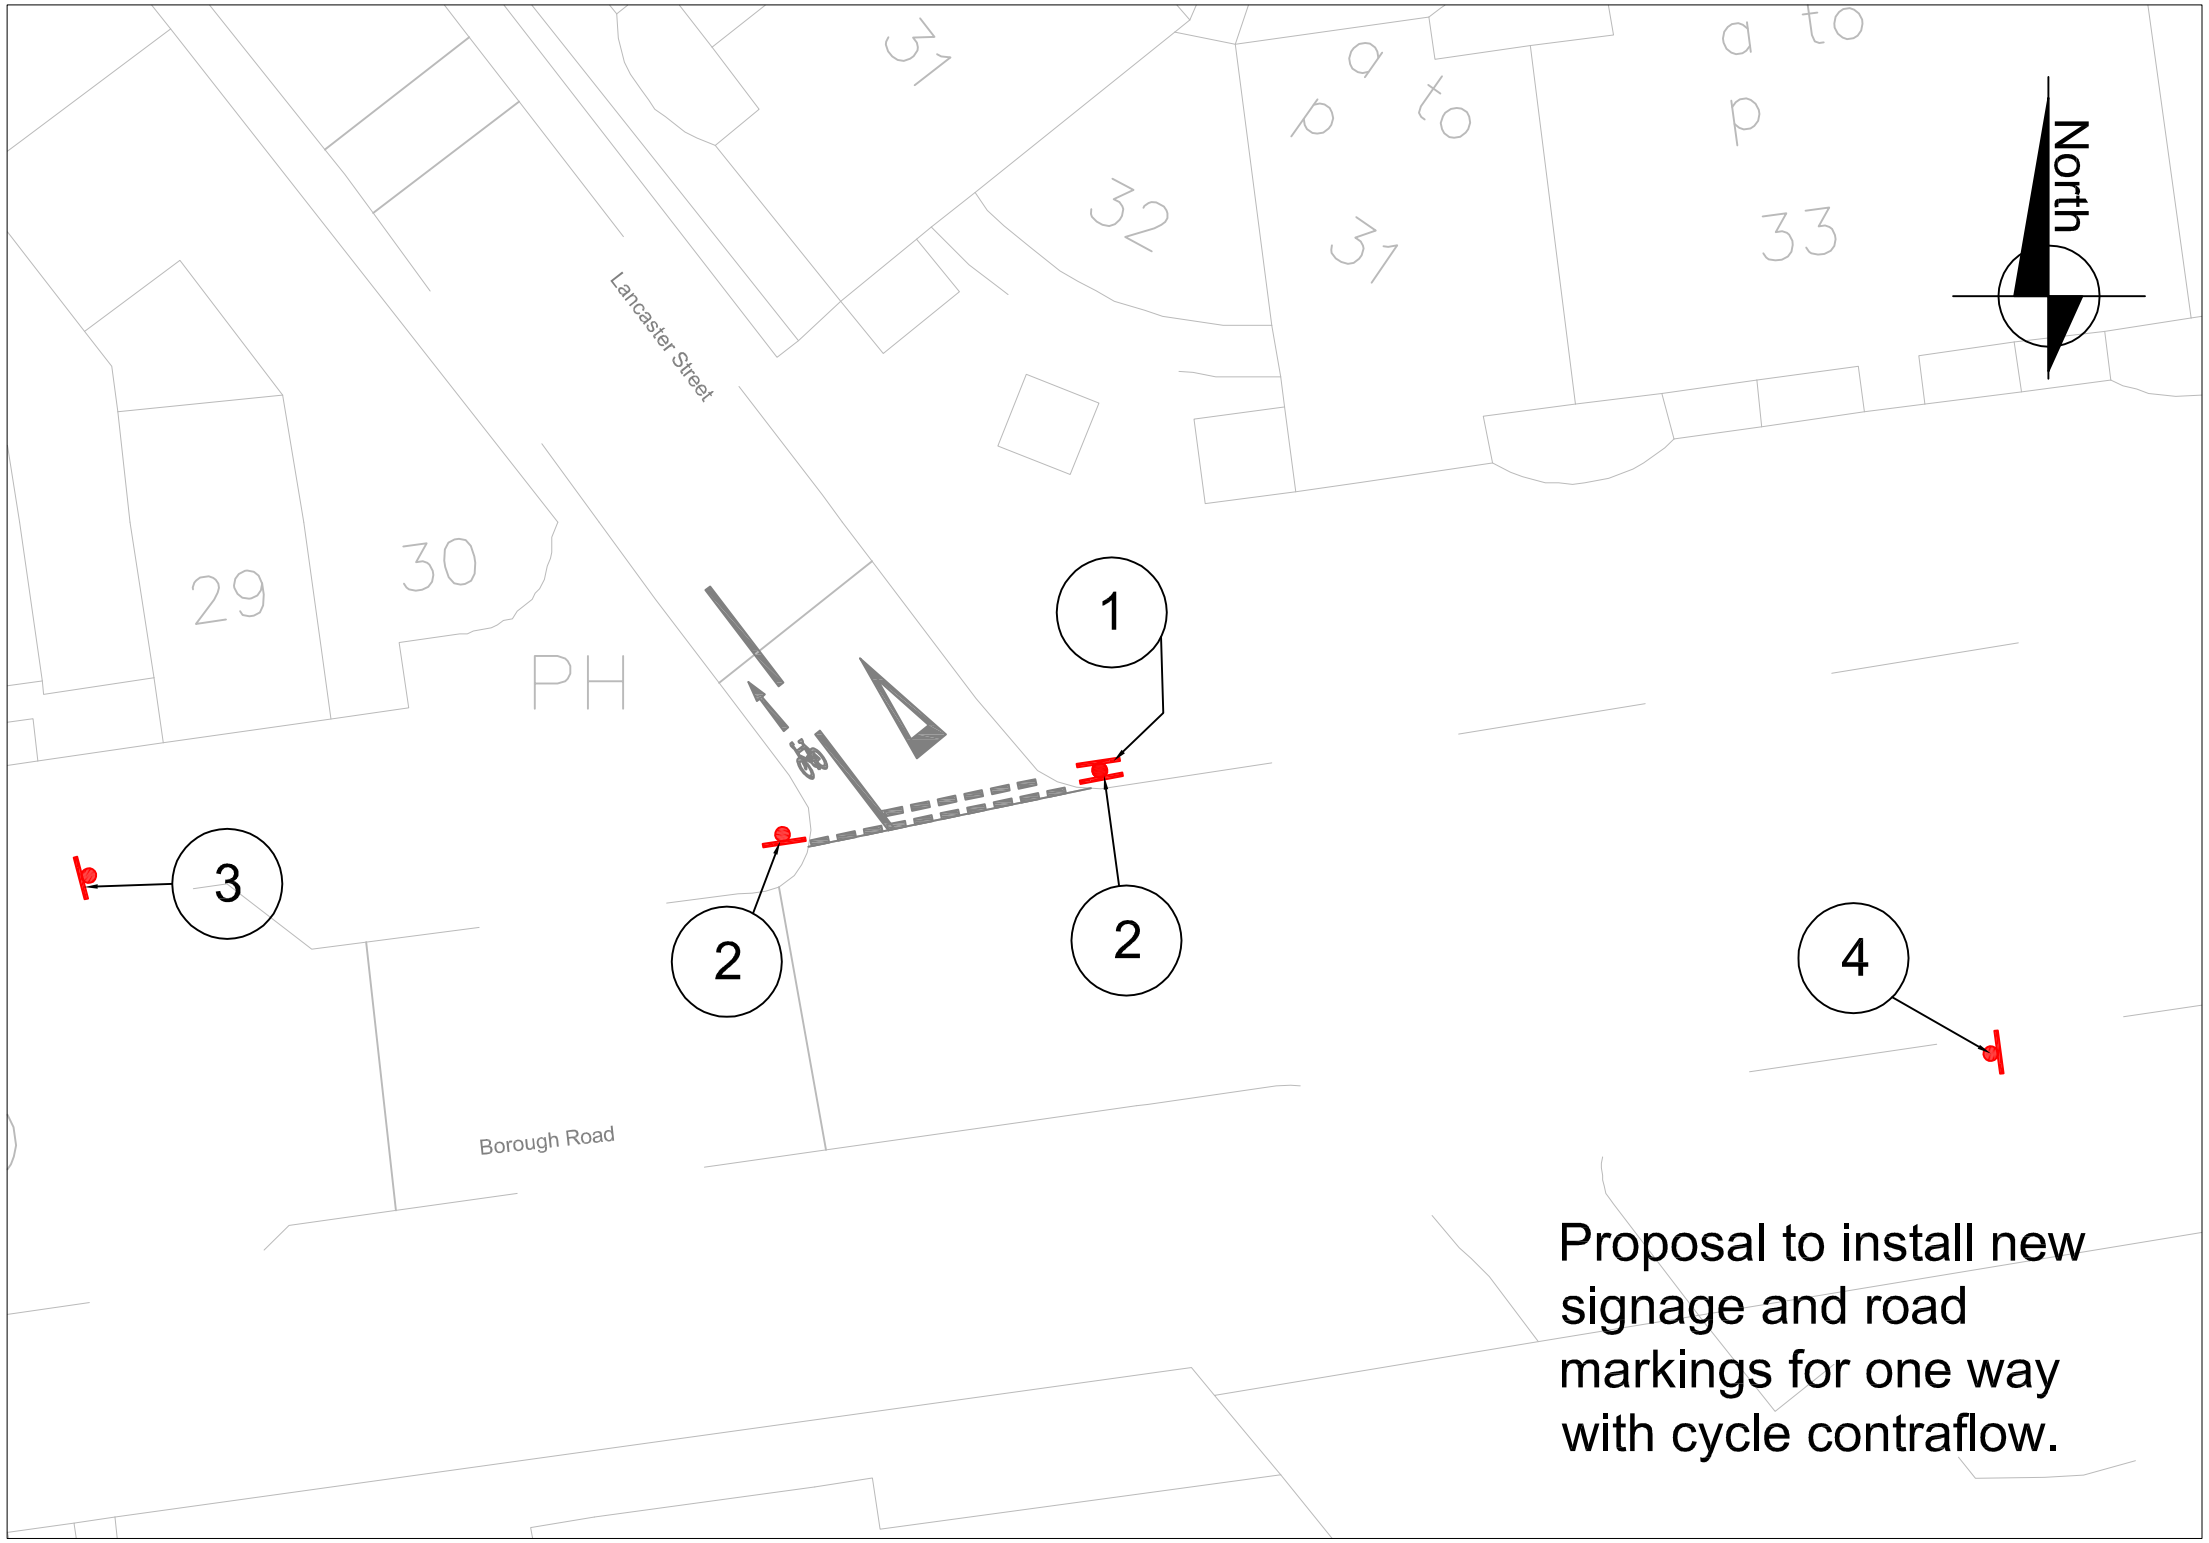

Proposal to install new signage and road markings for one way with cycle contraflow.

Rev	Date	Description	Drn	Chk	App

© Crown copyright and database rights 2014 Ordnance Survey (0)100019252

Project
Lancaster Street - One Way

Drawing Title
Lancaster Street junction with Borough Road

Community council
Borough Bankside and Walworth

Ward(s)
Cathedrals

Date	Scale	Drn	Rev	App
Dec 17	1:250	TA	AS	RW

Drawing number
Draft 1

Status
Draft

Southwark Council

Highways Division
Transport projects
Minor Works

Enviroment and Social Regeneration
Floor 3, Hub 2
160 Tooley Street
PO Box 64529
London SE1P 5LX