Key

- Proposed Bike Hangar
- Existing double yellow lines
- Lighting column
- Existing Tree
- Existing Bollard

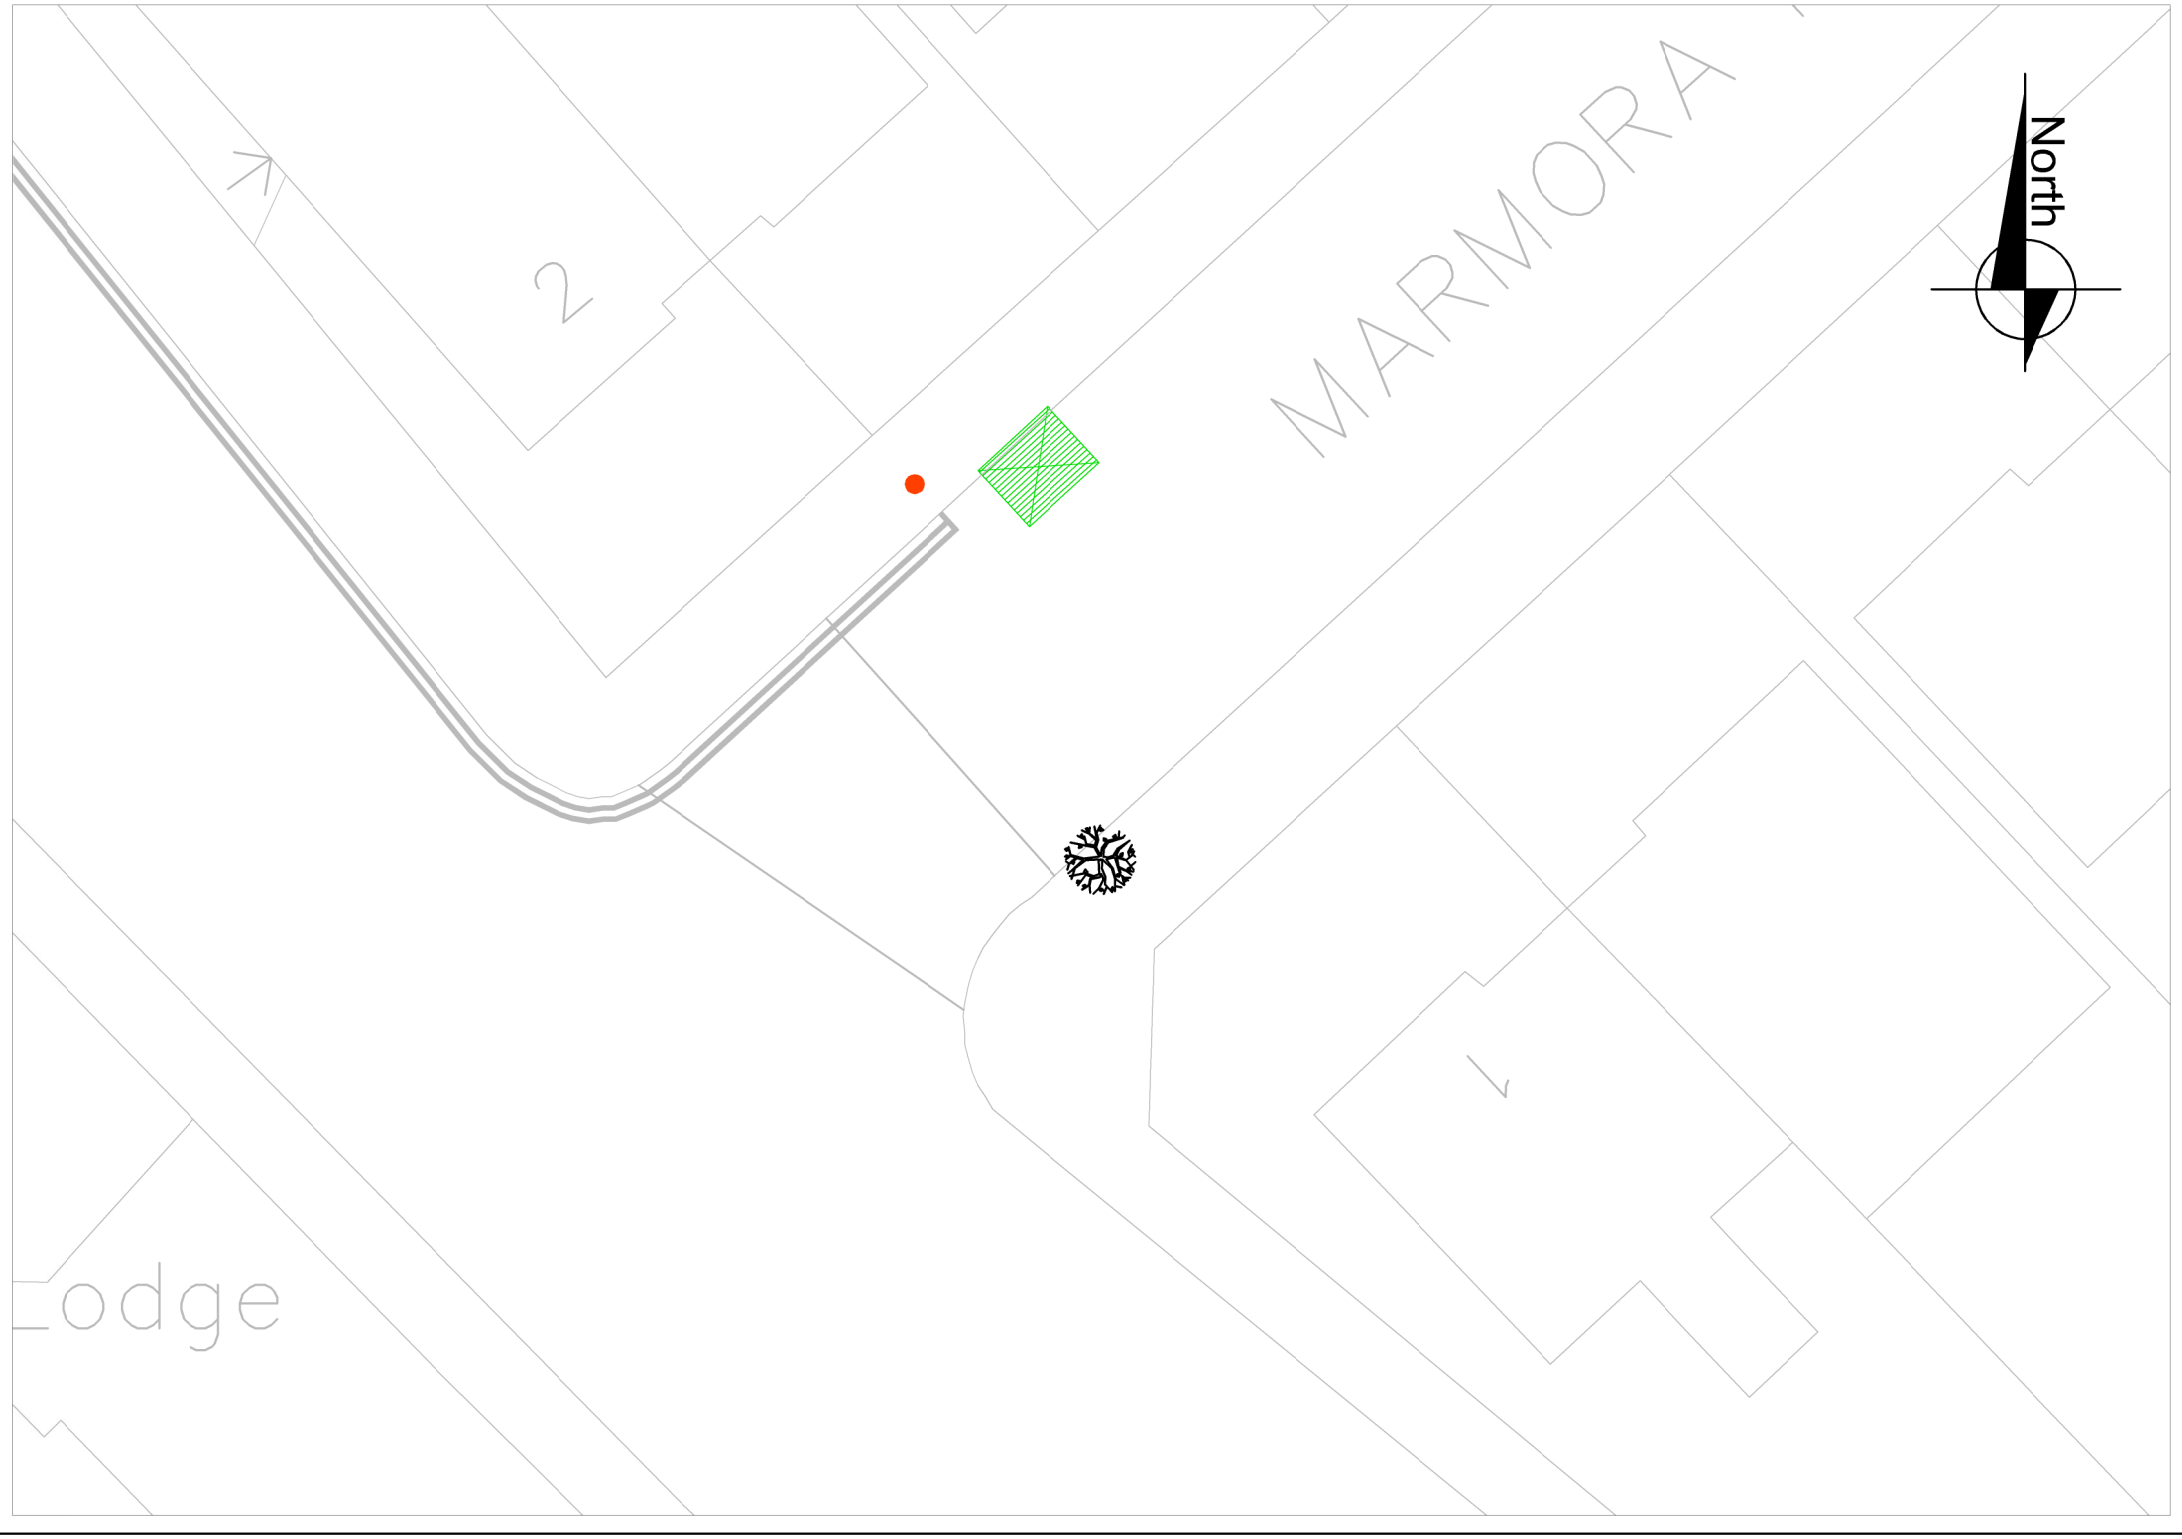

Rev	Date	Description	Drn	Chk	App

© Crown copyright and database rights 2014 Ordnance Survey (0)100019252

Project
18/19 Devolved Highways

Drawing Title
Mamora Road - Proposed Cycle Hangar

Community council
Peckham & Nunhead

Ward(s)
Peckham Rye

Date	Scale	Drn	Rev	App
May 18	1:200	LA		

Drawing number
DHB - 107845 - Mamora Road

Status

Southwark Council

Highways Division
Transport projects
Minor Works

Enviroment and Social Regeneration
Floor 3, Hub 2
160 Tooley Street
PO Box 64529
London SE1P 5LX