ISO FULL BLEED A3 420 X 297 MM

S:\TRANSPORT PROJECTS\MINOR WORKS\1 MINOR TRAFFIC SCHEMES\18_19\Q4\18\19Q4_MTS_003_JASPER ROAD\18\19Q4_MTS_JASPER ROAD.DWG

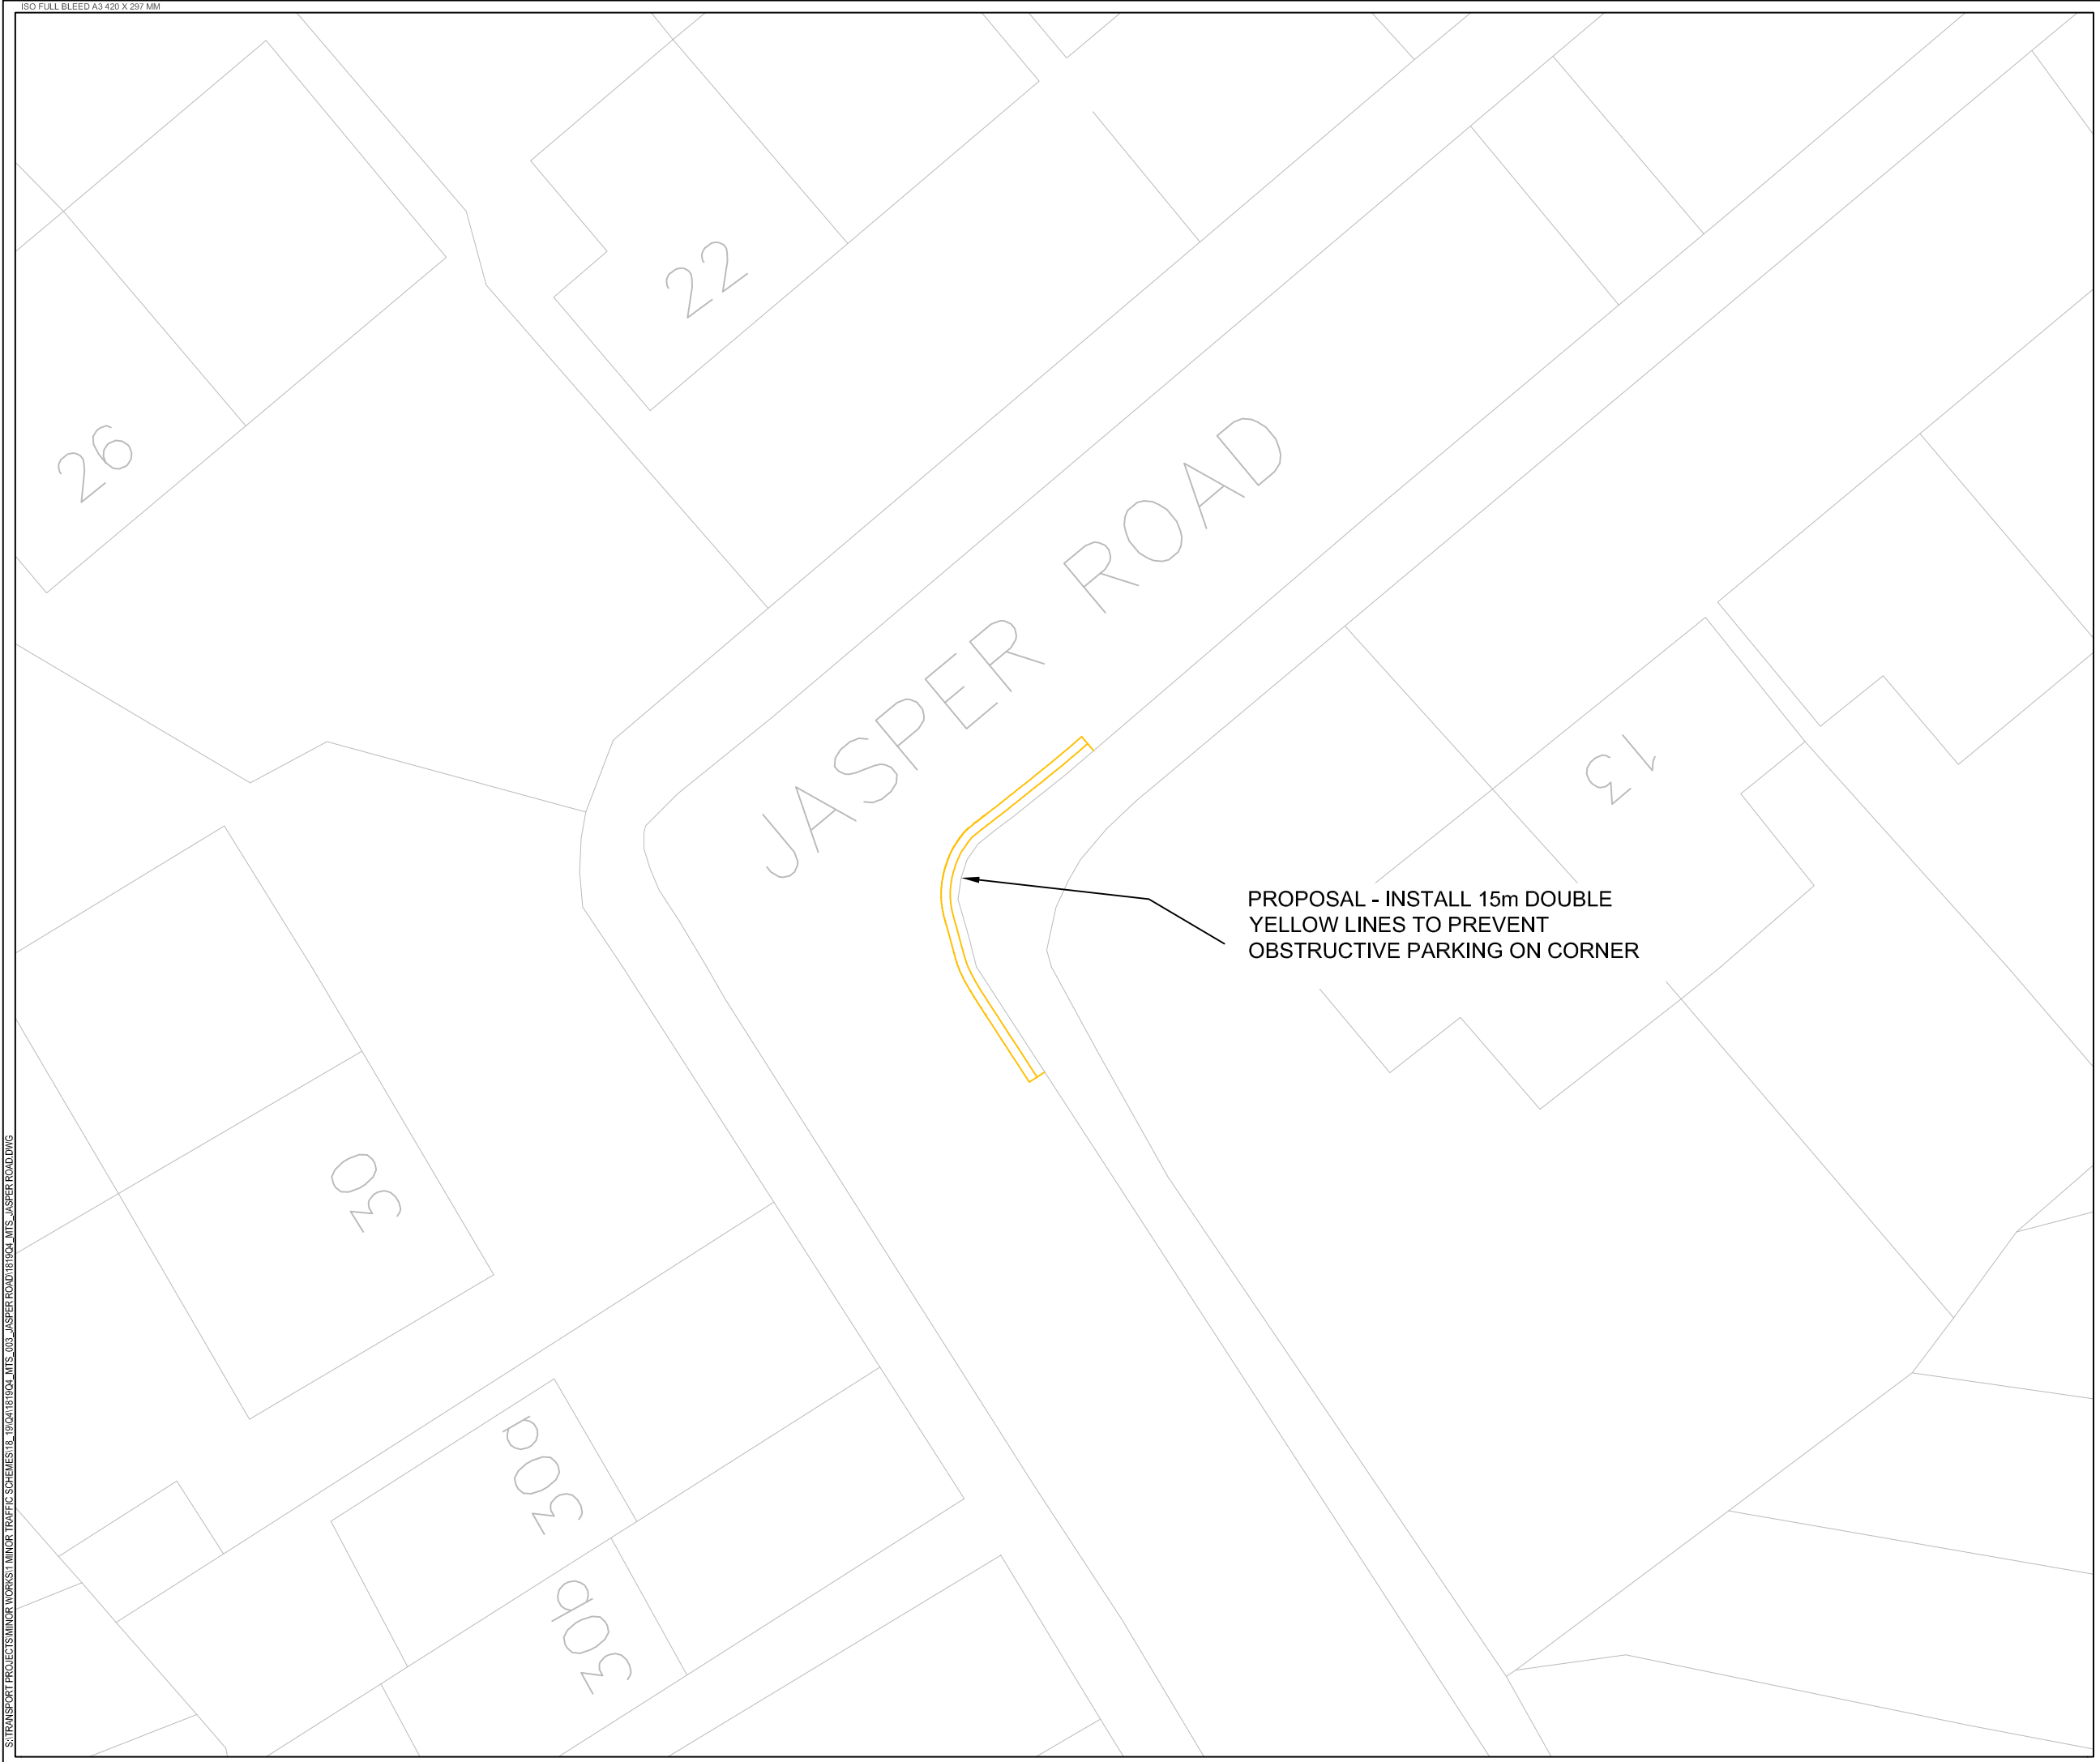

NOTES

Proposed DYL

REV	DATE	REVISION DESCRIP'TION / DETAILS	DRN BY	CHKD BY	APRVD BY

Southwark Council
southwark.gov.uk
160 TOOLEY STREET LONDON SE1P 5LX

PROJECT:
18/19 Q4B MTS
JASPER ROAD

TITLE:
MASTERPLAN

STATUS: REVISION 1.0		DRAWN	TA
		DESIGNED	TA
SCALE: 1:200		CHECKED	AS
		APPROVED	RW
DRAWING NO: LBS/JR1		REV: 1.0	
DATE DRAWN: 06 FEBRUARY 2019	DATE ISSUED: 06 FEBRUARY 2019		