HAWKES, 90 DRUID STREET, SE1 2HQ

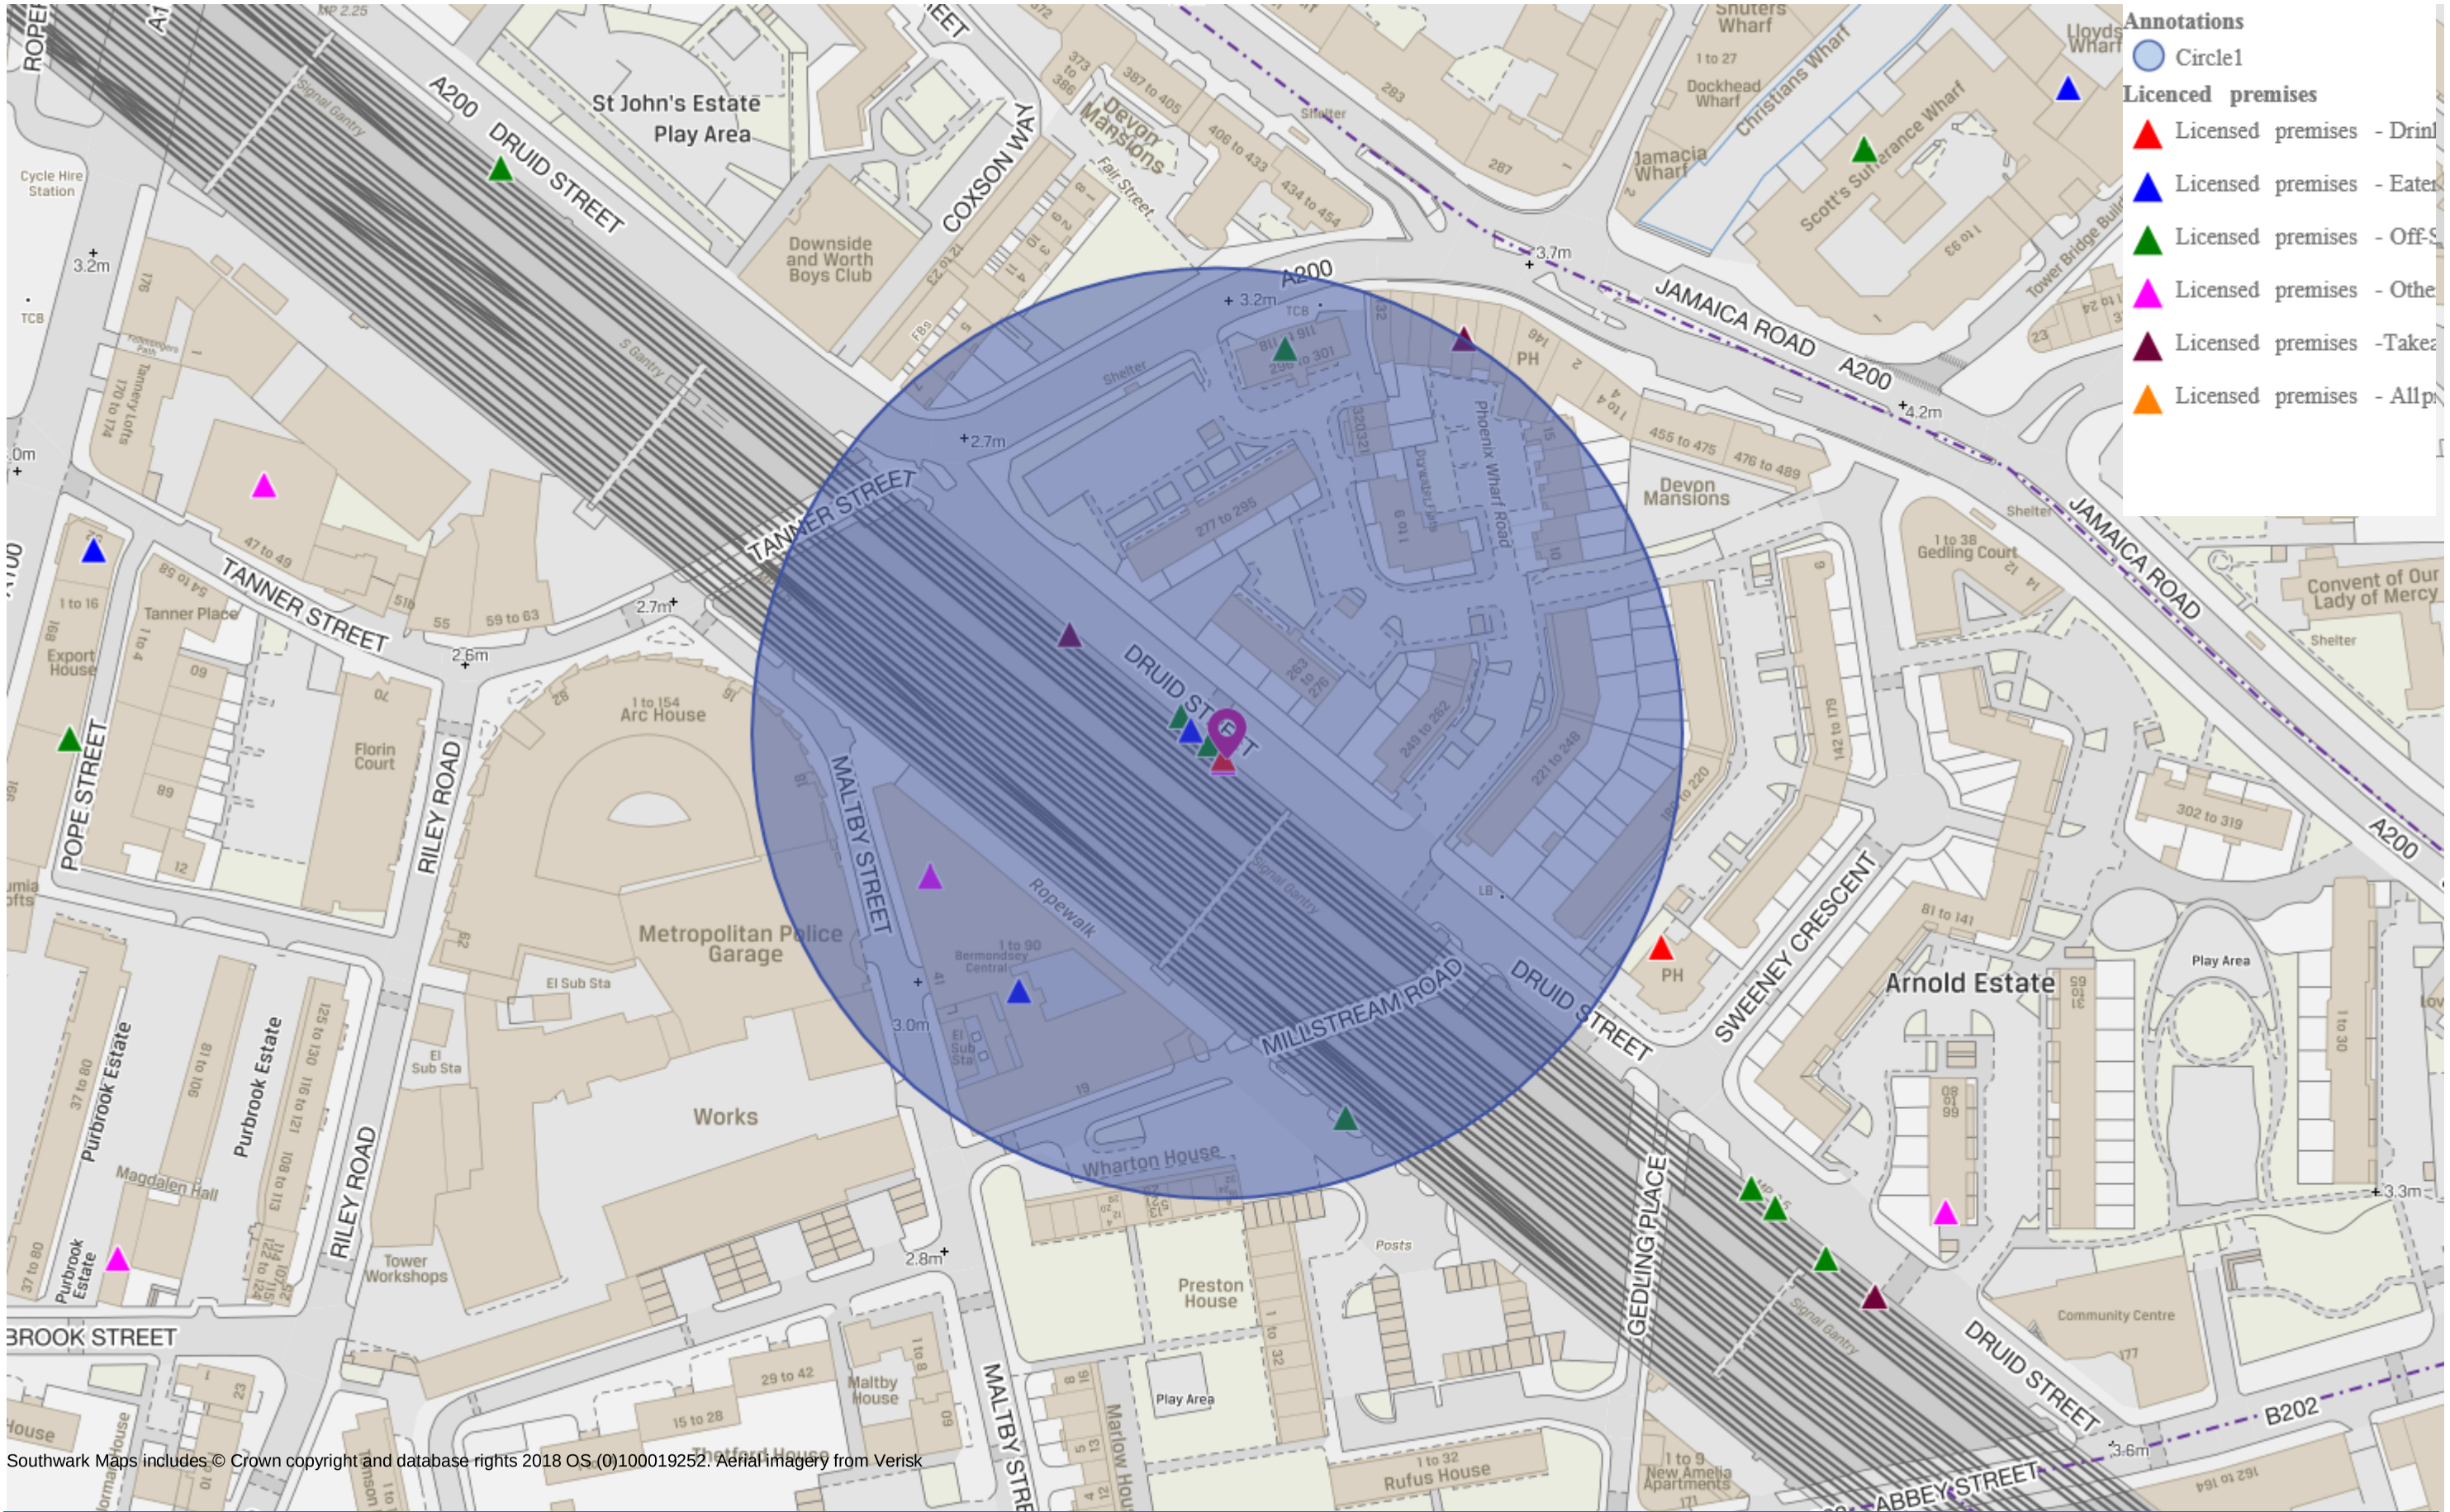

50 m

23-Jul-2019

APPENDIX F