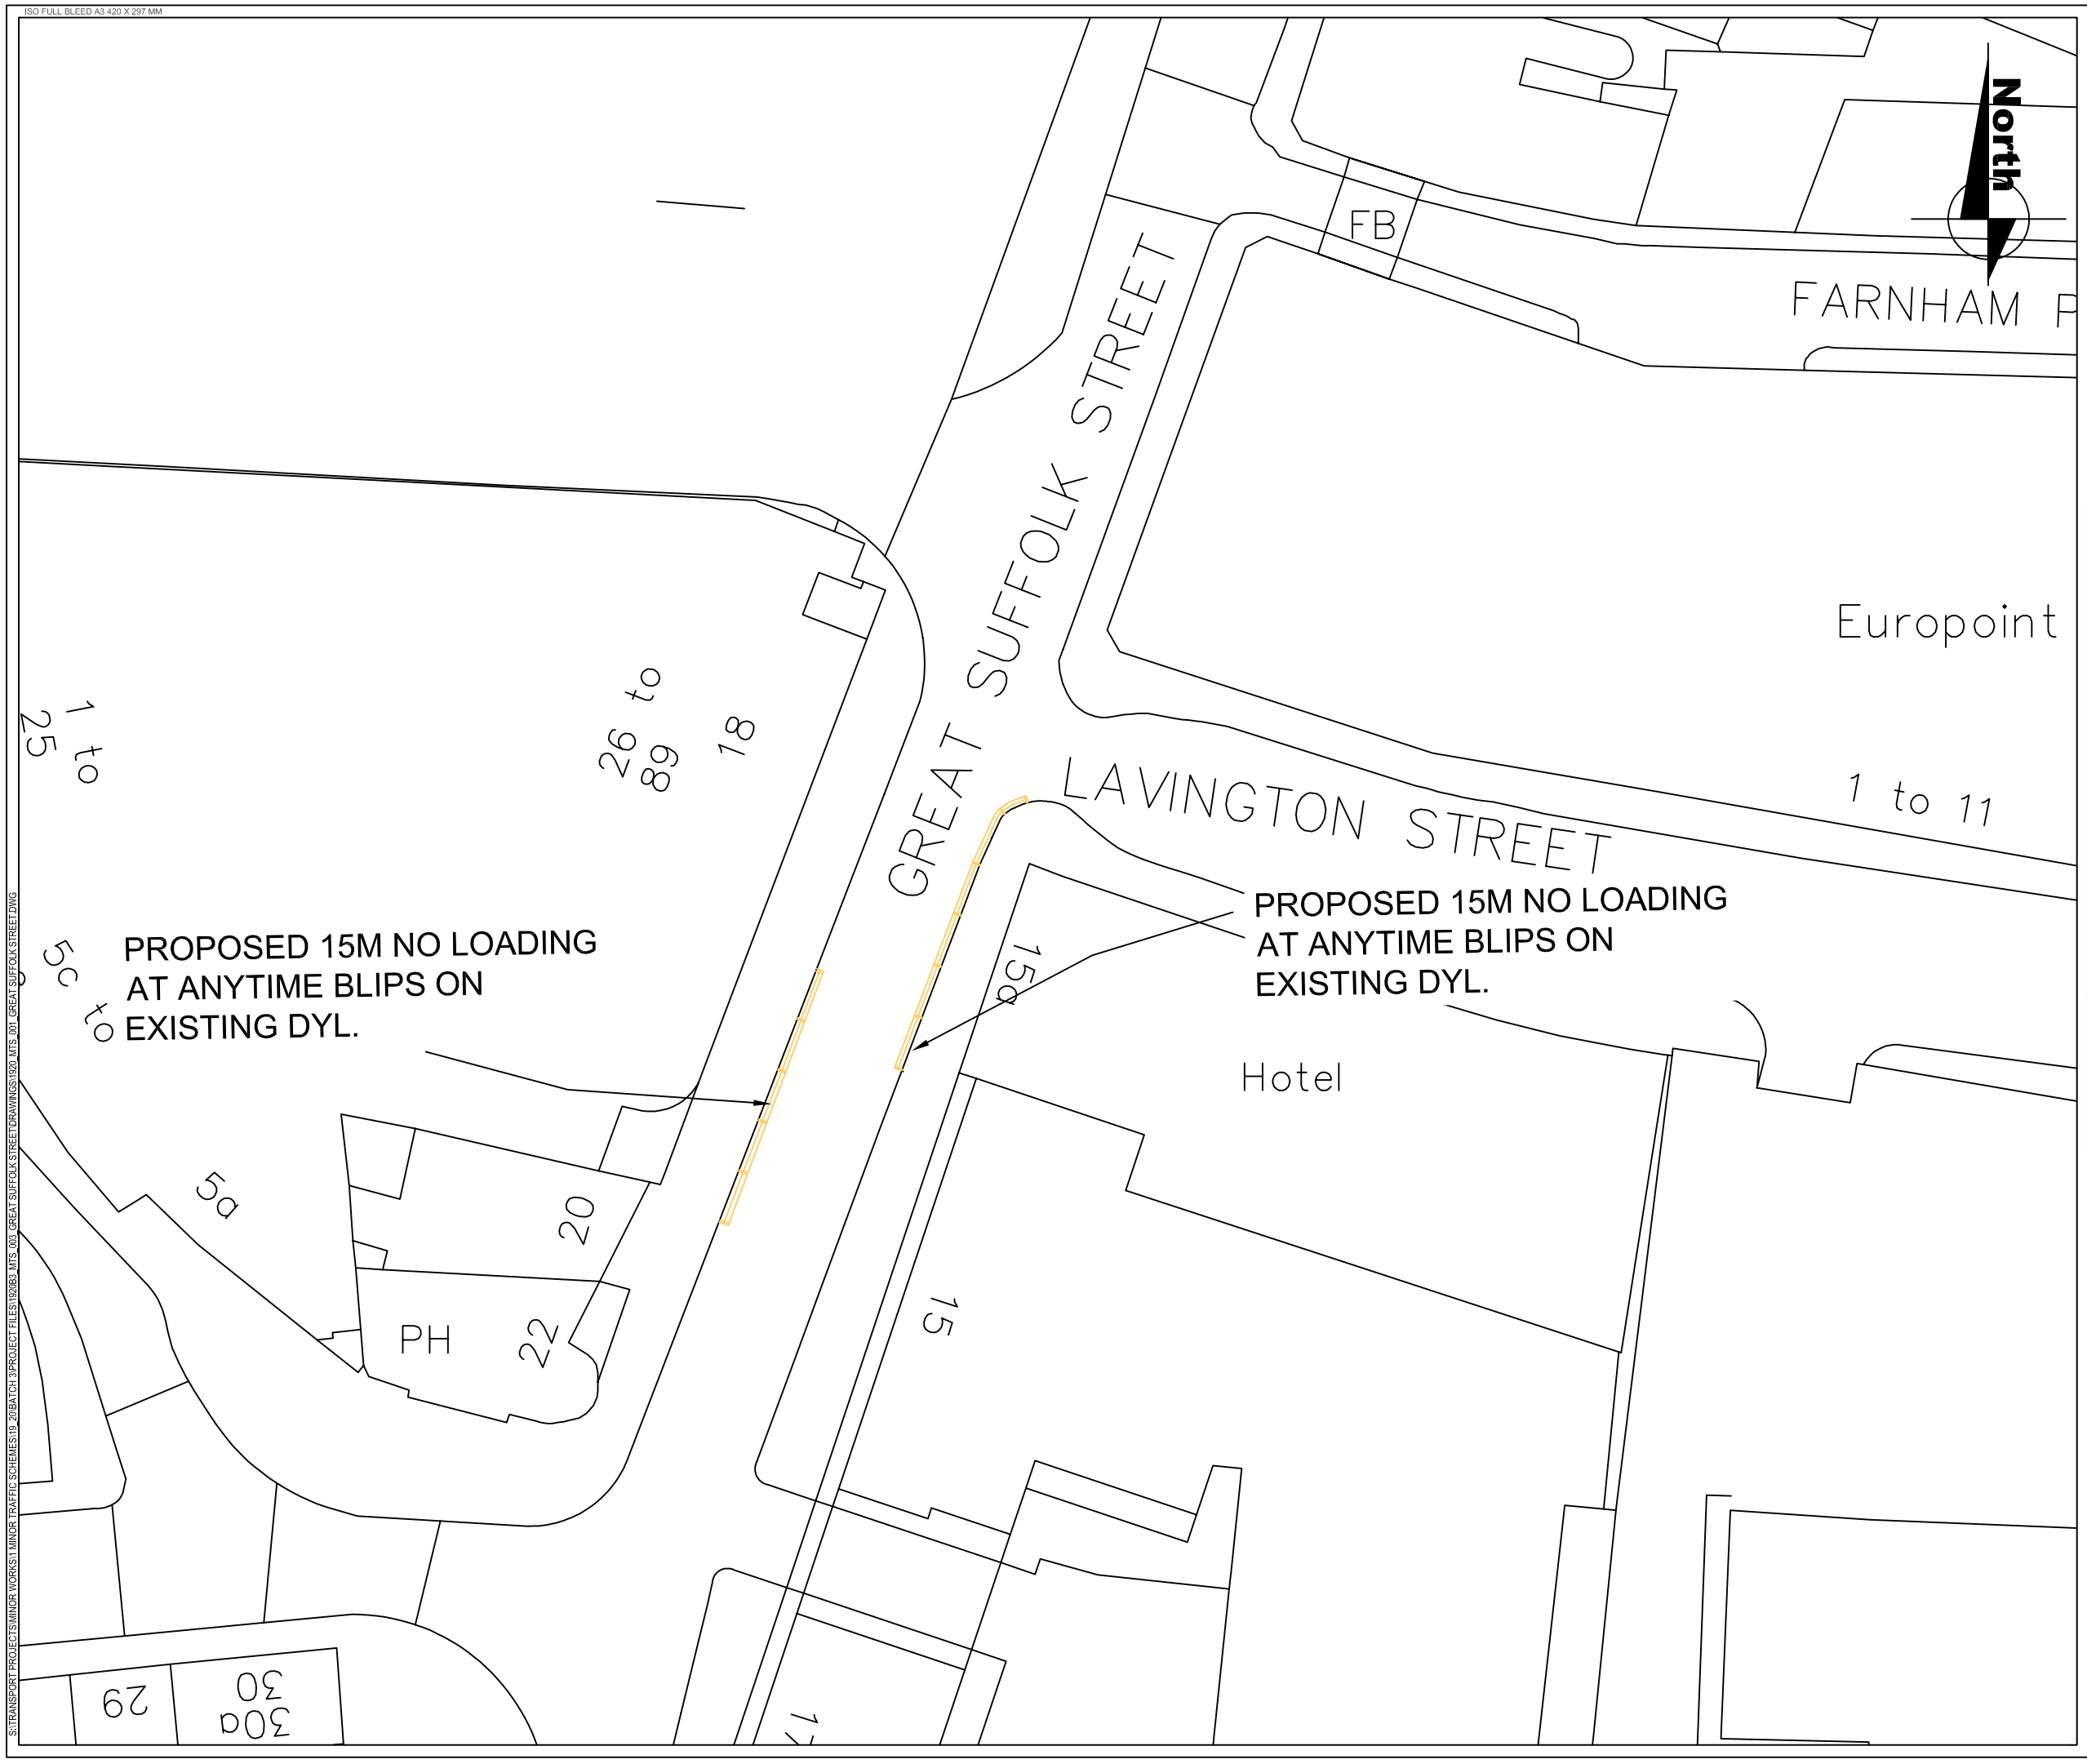


NOTES

| REV | DATE | REVISION DESCRIPTION / DETAILS | DRN BY | CHKD BY | APRVD BY |
|---|---|---|---|---|---|

Southwark Council
southwark.gov.uk
160 TOOLEY STREET LONDON SE1P 5LX

PROJECT:
19/20 MTS
GREAT SUFFOLK STREET

TITLE:
PROPOSED DOUBLE YELLOW LINES AND BLIPS

| | | | |
|---|---|---|---|
| STATUS: | REVISION 1.0 | DRAWN | KH |
| | | DESIGNED | KH |
| SCALE: | NTS | CHECKED | AS |
| | | APPROVED | RW |
| DRAWING NO: | LBS/GSS1 | REV: | 1.0 |
| DATE DRAWN: | SEPTEMBER 2019 | DATE ISSUED: | SEPTEMEBER 2019 |