ISO FULL BLEED A3 420 X 297 MM

S:\TRANSPORT PROJECTS\MINOR WORKS\1 MINOR TRAFFIC SCHEMES\19_20\BATCH 2\PROJECT FILES\1920B3_MTS_016_CHERRY GARDEN SCHOOL\DRAWINGS\OPHIR TERRACE\1920_MTS_07_OPHIR TERRACE.DWG

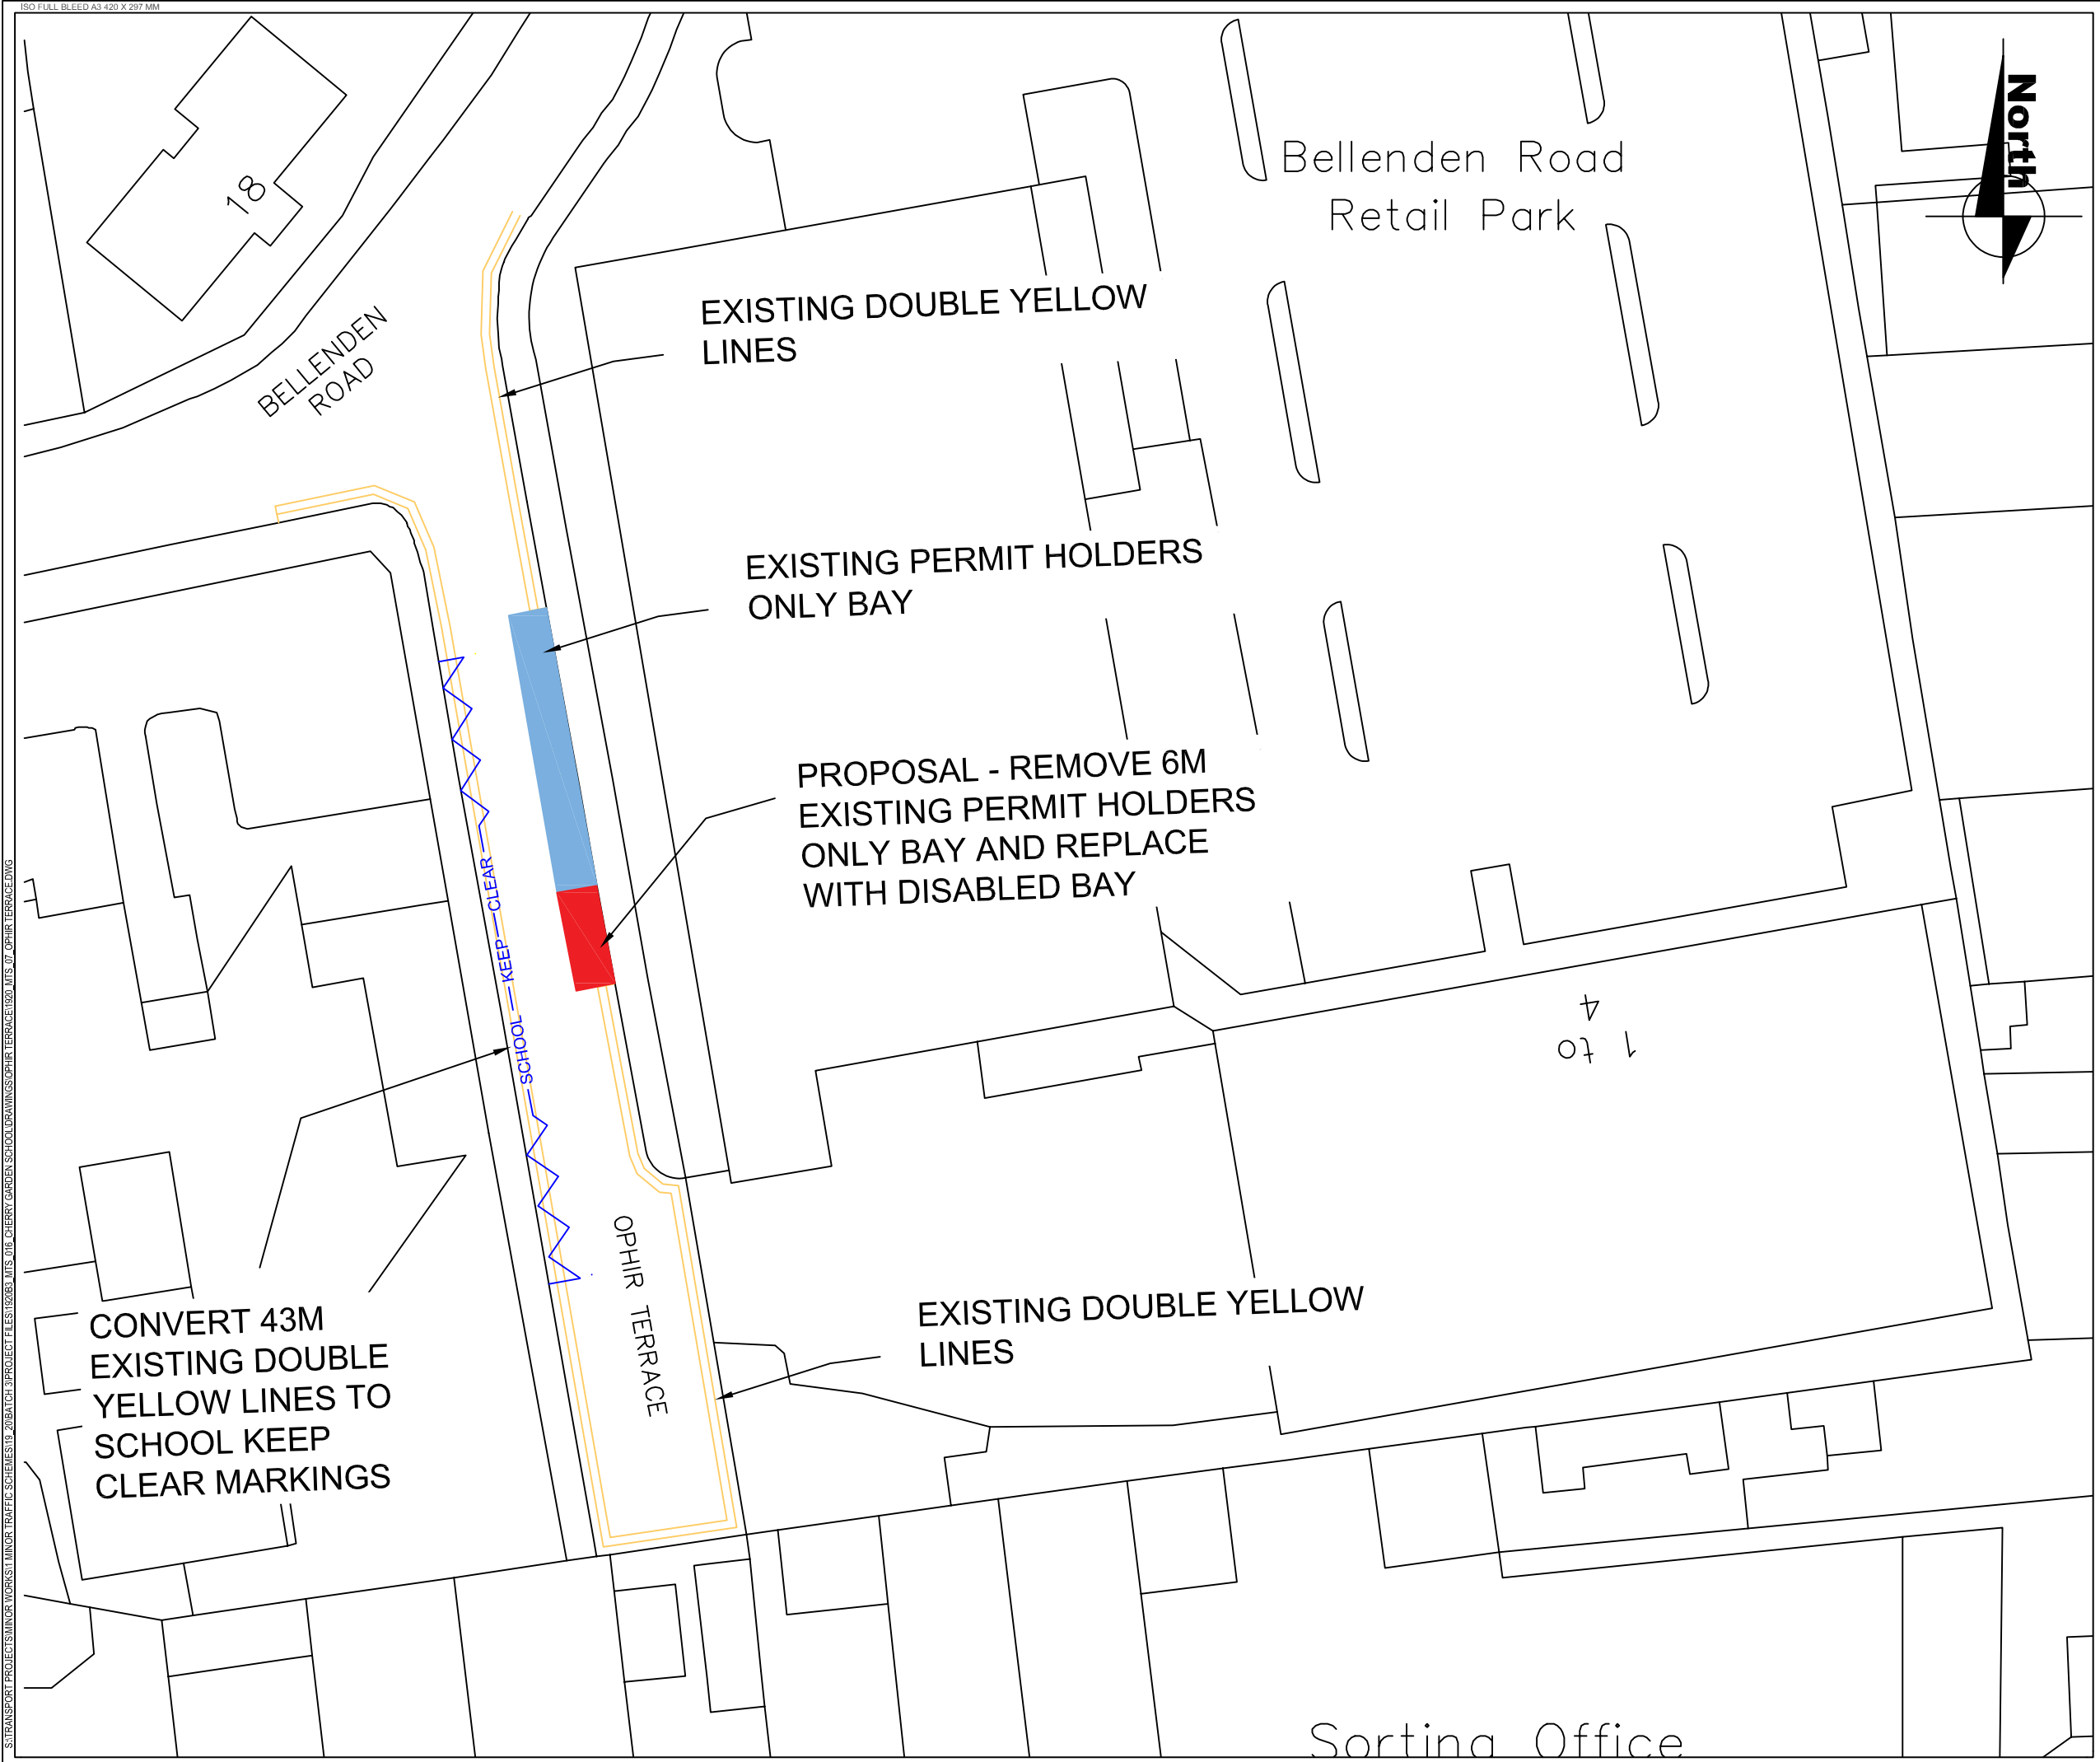

NOTES

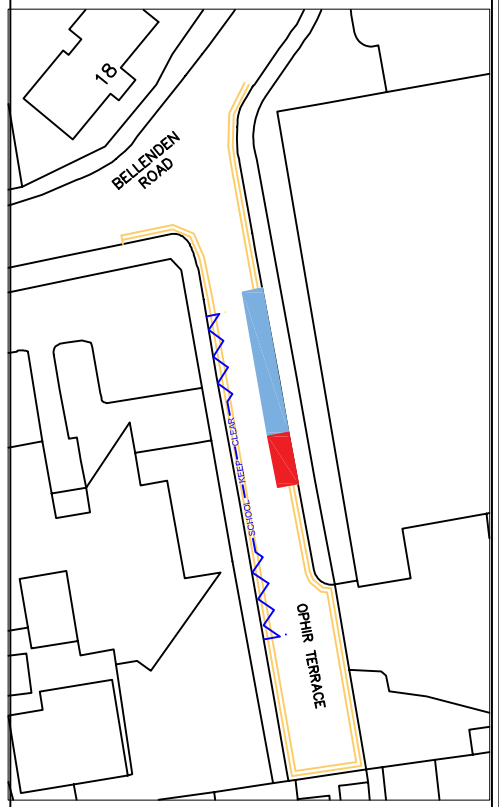

REV	DATE	REVISION DESCRIPTION / DETAILS	DRN BY	CHKD BY	APRVD BY

Southwark Council
southwark.gov.uk
160 TOOLEY STREET LONDON SE1P 5LX

PROJECT:
19/20 MTS
OPHIR TERRACE

TITLE:
MASTERPLAN

STATUS:	REVISION 1.0	DRAWN	KH
		DESIGNED	KH
SCALE:	NTS	CHECKED	AS
		APPROVED	RW
DRAWING NO:	LBS/OT1	REV	1.0
DATE DRAWN:	SEPTEMBER 2019	DATE ISSUED:	SEPTEMEBER 2019