6-48b Southwark Park Road & 1-7 Dunton Road

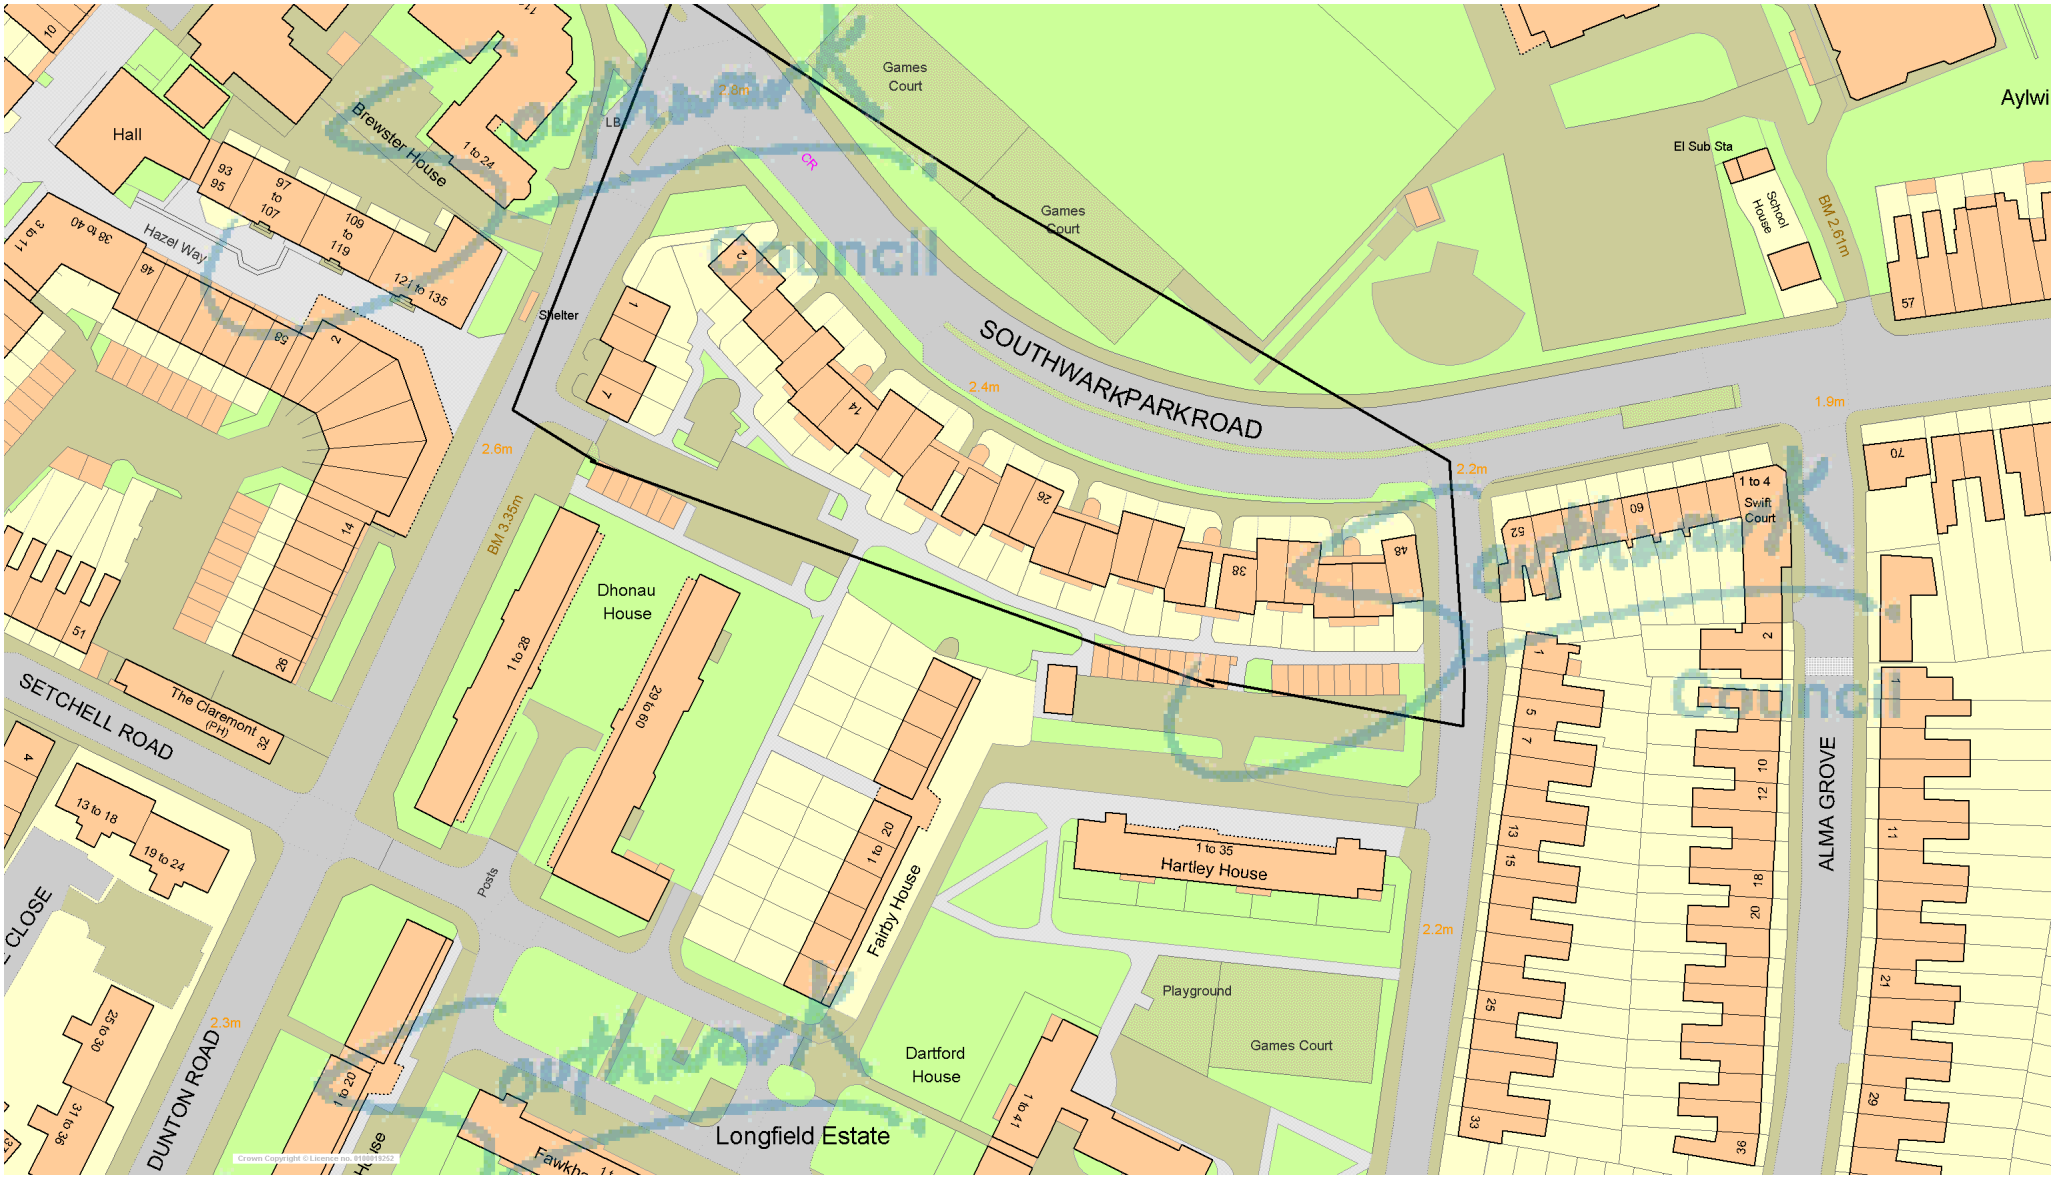

© Crown Copyright All rights reserved.
London Borough 0f Southwark.
License LA08654196 2003

This site plan supplied by the London Borough of Southwark is for Planning and Building Control purposes only.

N

Claire Cook
Scale 1/1250
Date 18/7/2005

Southwark Council