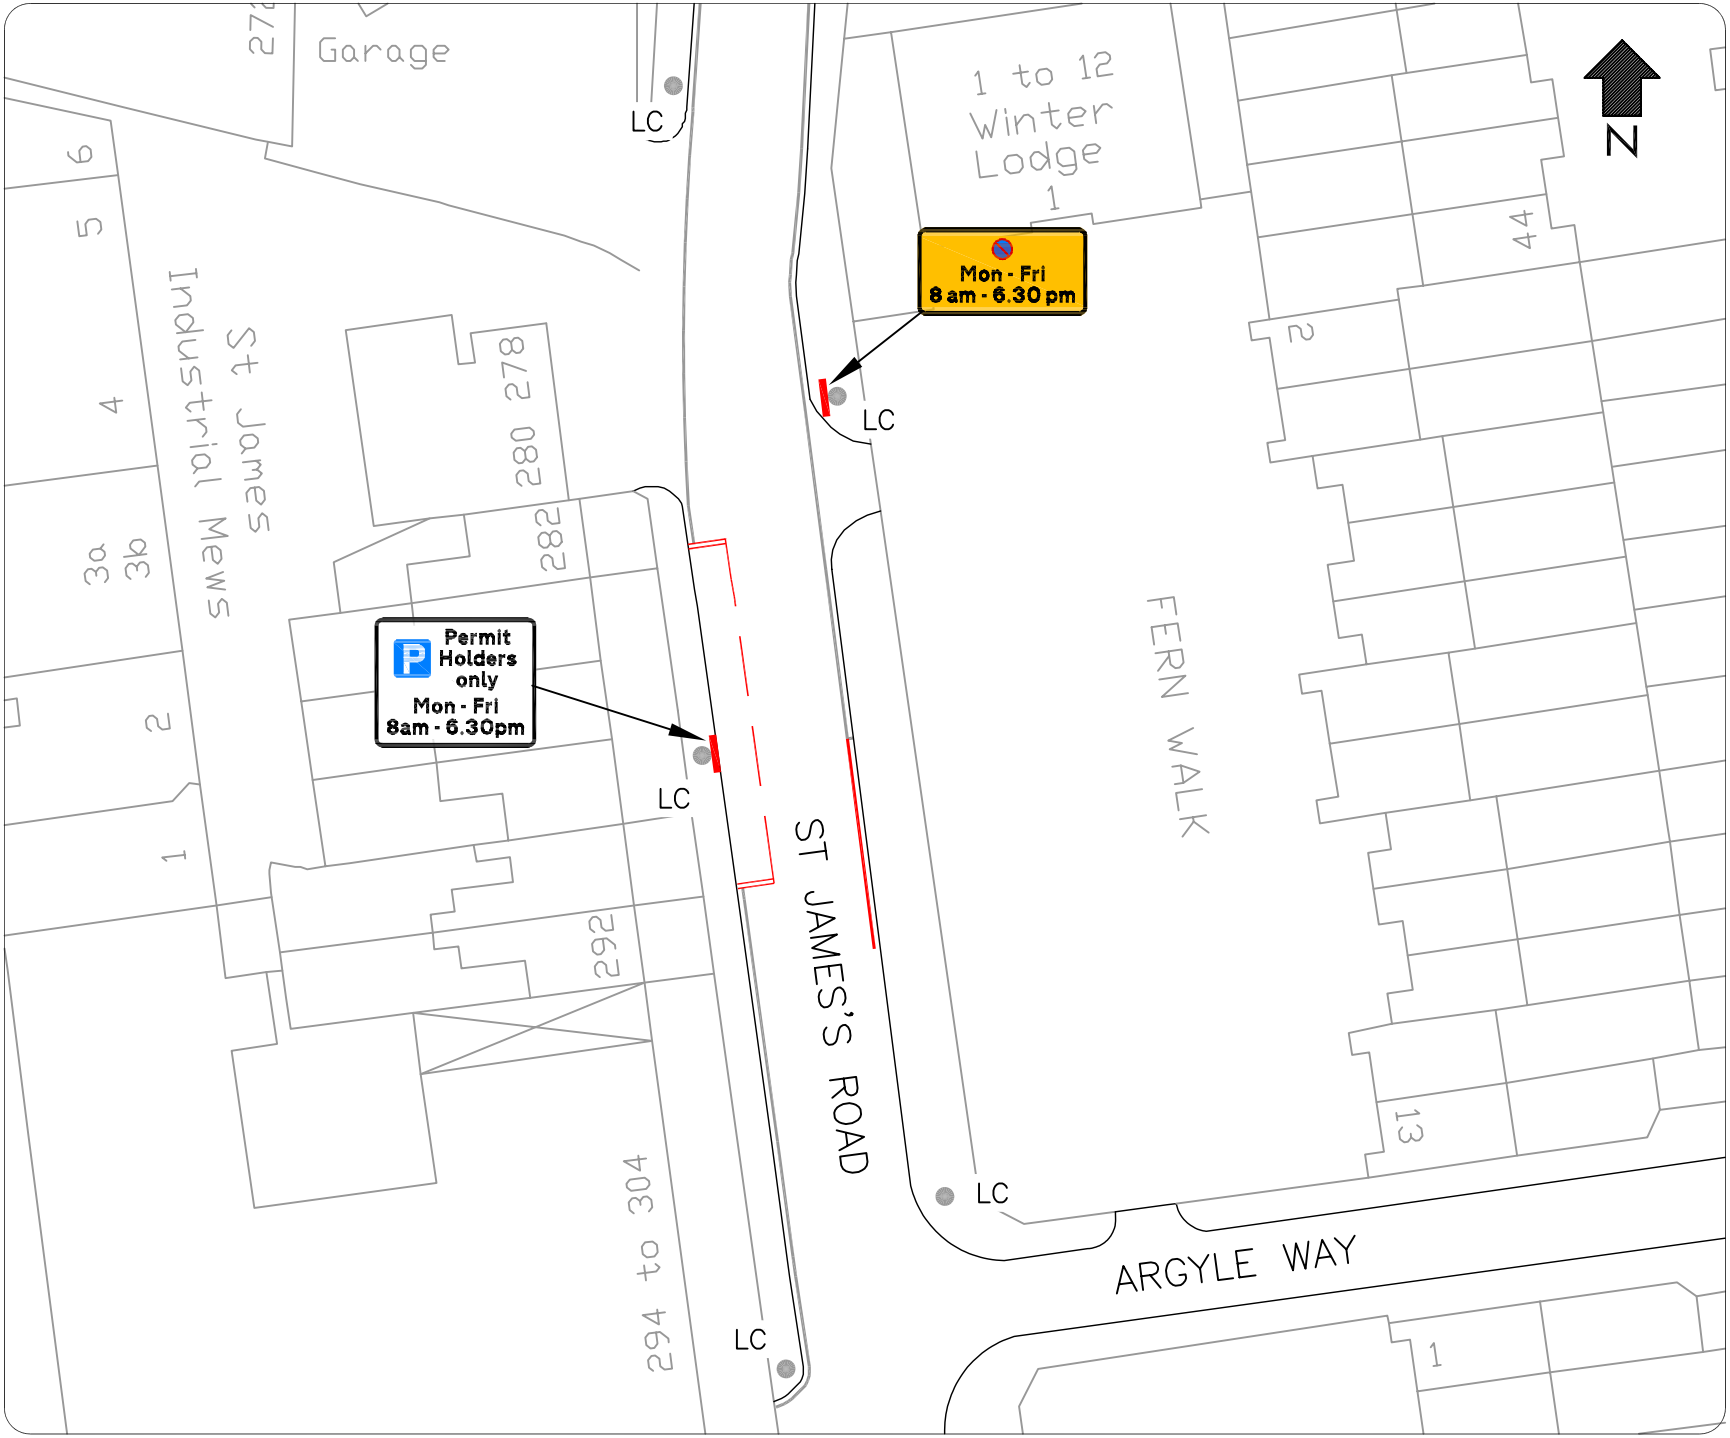

LEGEND / NOTES.

LEGEND

- ENTRANCE
- EXISTING SINGLE YELLOW LINE
- PROPOSED SINGLE YELLOW LINES
- EXISTING LOADING RESTRICTION
- PROPOSED LOADING RESTRICTION
- EXISTING DOUBLE YELLOW LINES
- PROPOSED DOUBLE YELLOW LINES
- EXISTING SIGN & POST
- PROPOSED NEW SIGN & POST
- LC EXISTING LAMP COLUMN
- LC PROPOSED SIGN ON EXISTING LAMP COLUMN
- EXISTING TREE
- CROSS OVER
- EXISTING SINGLE RED LINE
- EXISTING DOUBLE RED LINES
- PROPOSED CROSS OVER
- EXISTING SPEED HUMP

No.	Date	Revision

Southwark Council

REGENERATION & ENVIRONMENT
COUNCIL OFFICES, CHILDEN HOUSE, PORTLAND STREET, LONDON SE17 2ES

Project	288 ST JAMES ROAD
Title	EXISTING DETAIL
Contract No.	-
Scale	1:500
Drawing No.	333/110/01/21/81
Rev.	-
Date Drawn	29/04/05
Date Issued	-
Drawn	RLW
Designed	-
Checked	-
Approved	-