Metro Central Heights, Newington Causeway

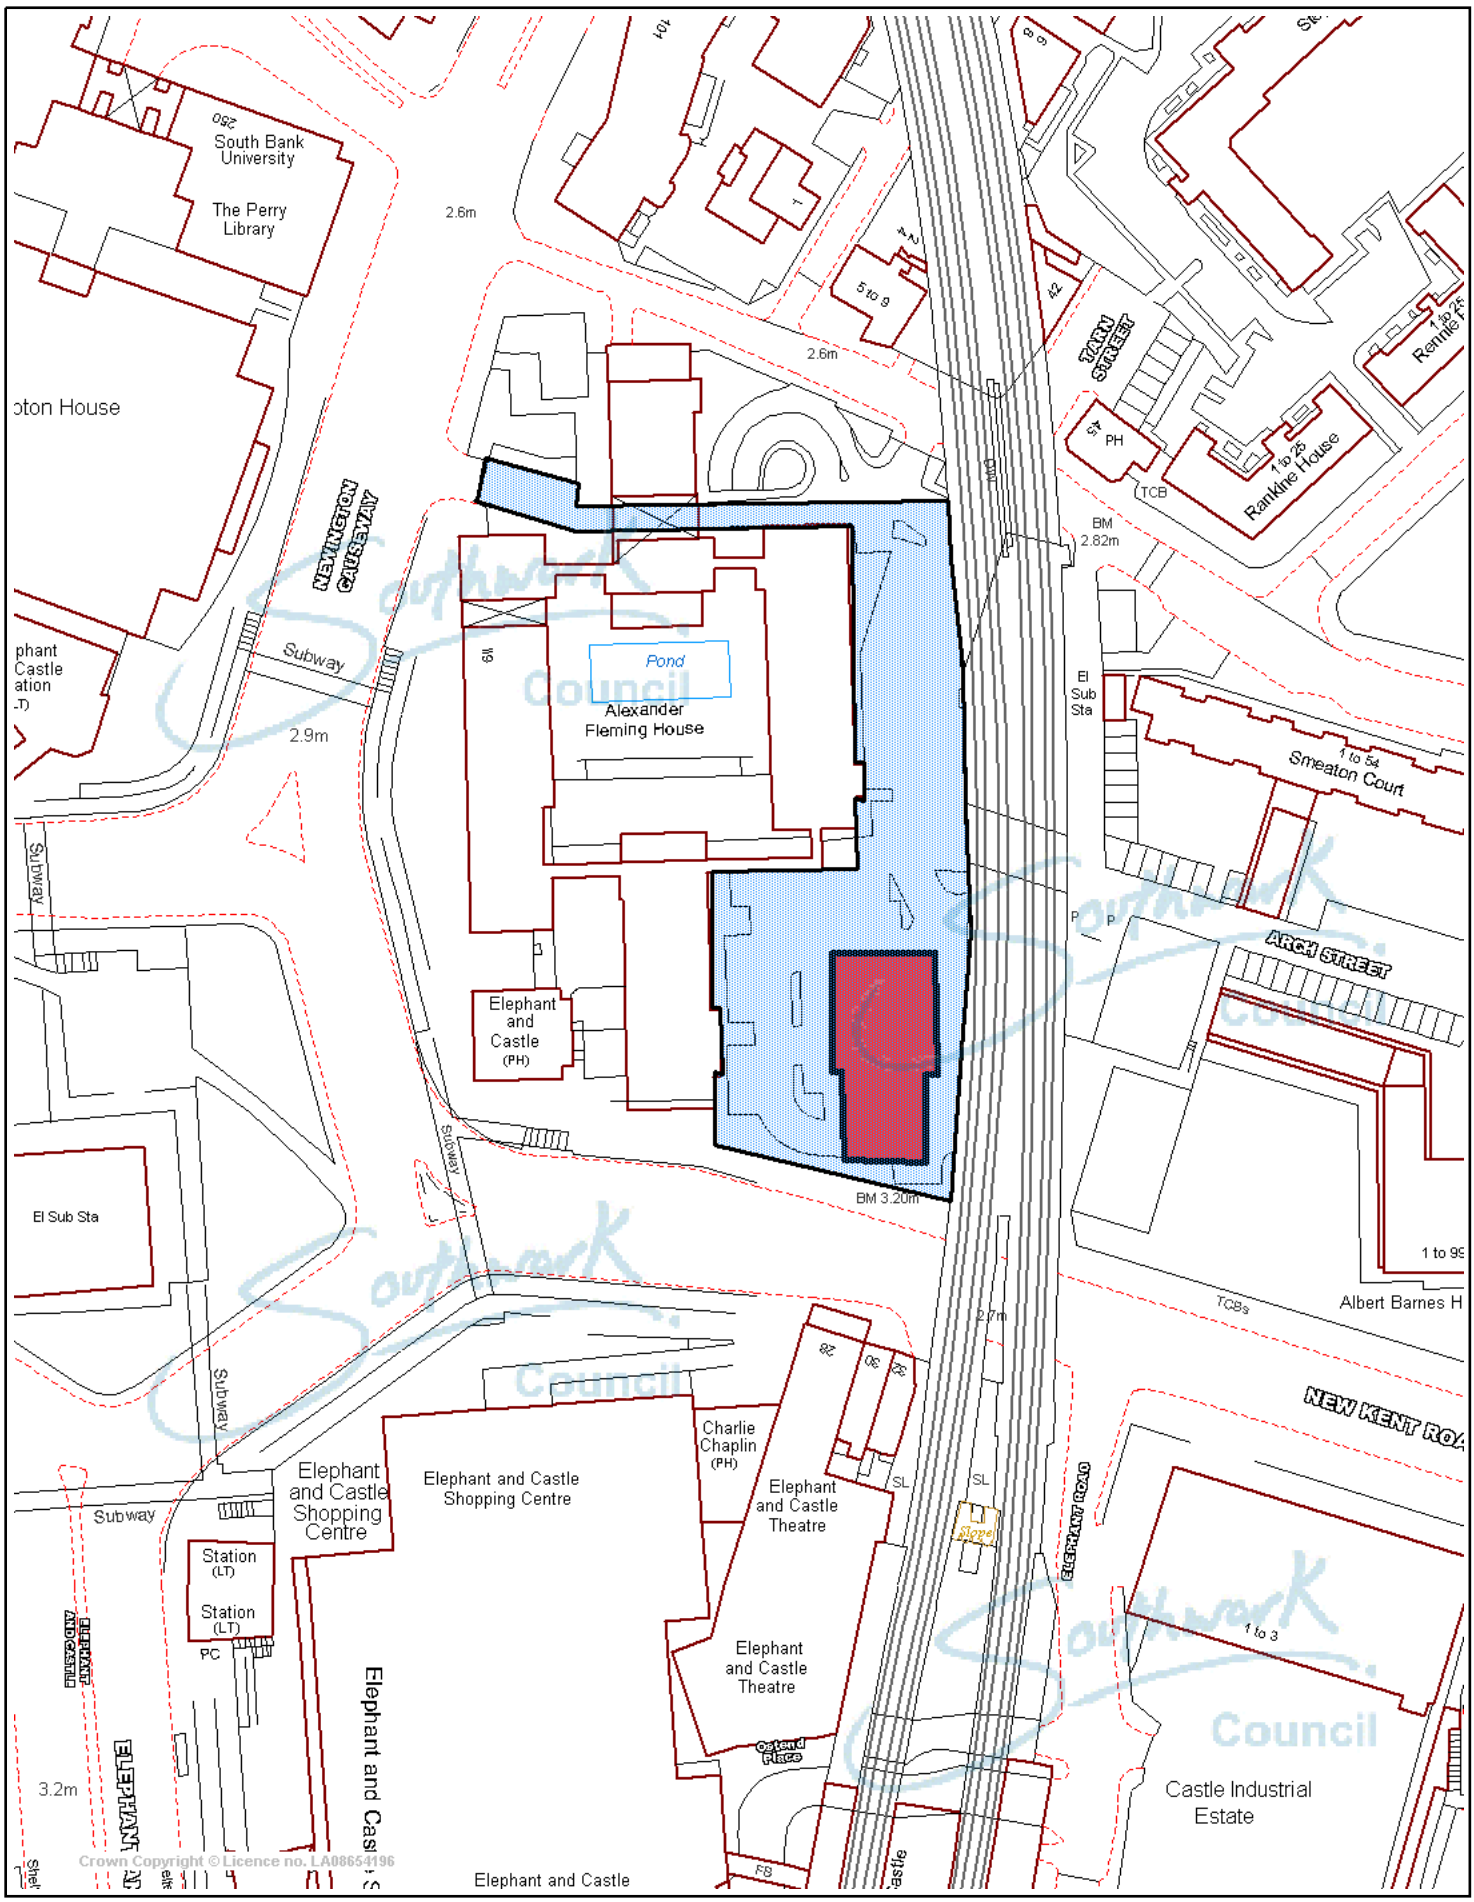

© Crown Copyright. All rights reserved.
London Borough of Southwark.
OS Licence LA08654196. 2003.

This site plan supplied by the London Borough of Southwark is for Planning and Building Control purposes only.

N

Adrian Dennis
Scale 1/1250
Date 29/10/2004

Southwark Council