1-78 Tayside Court Basingdon Way

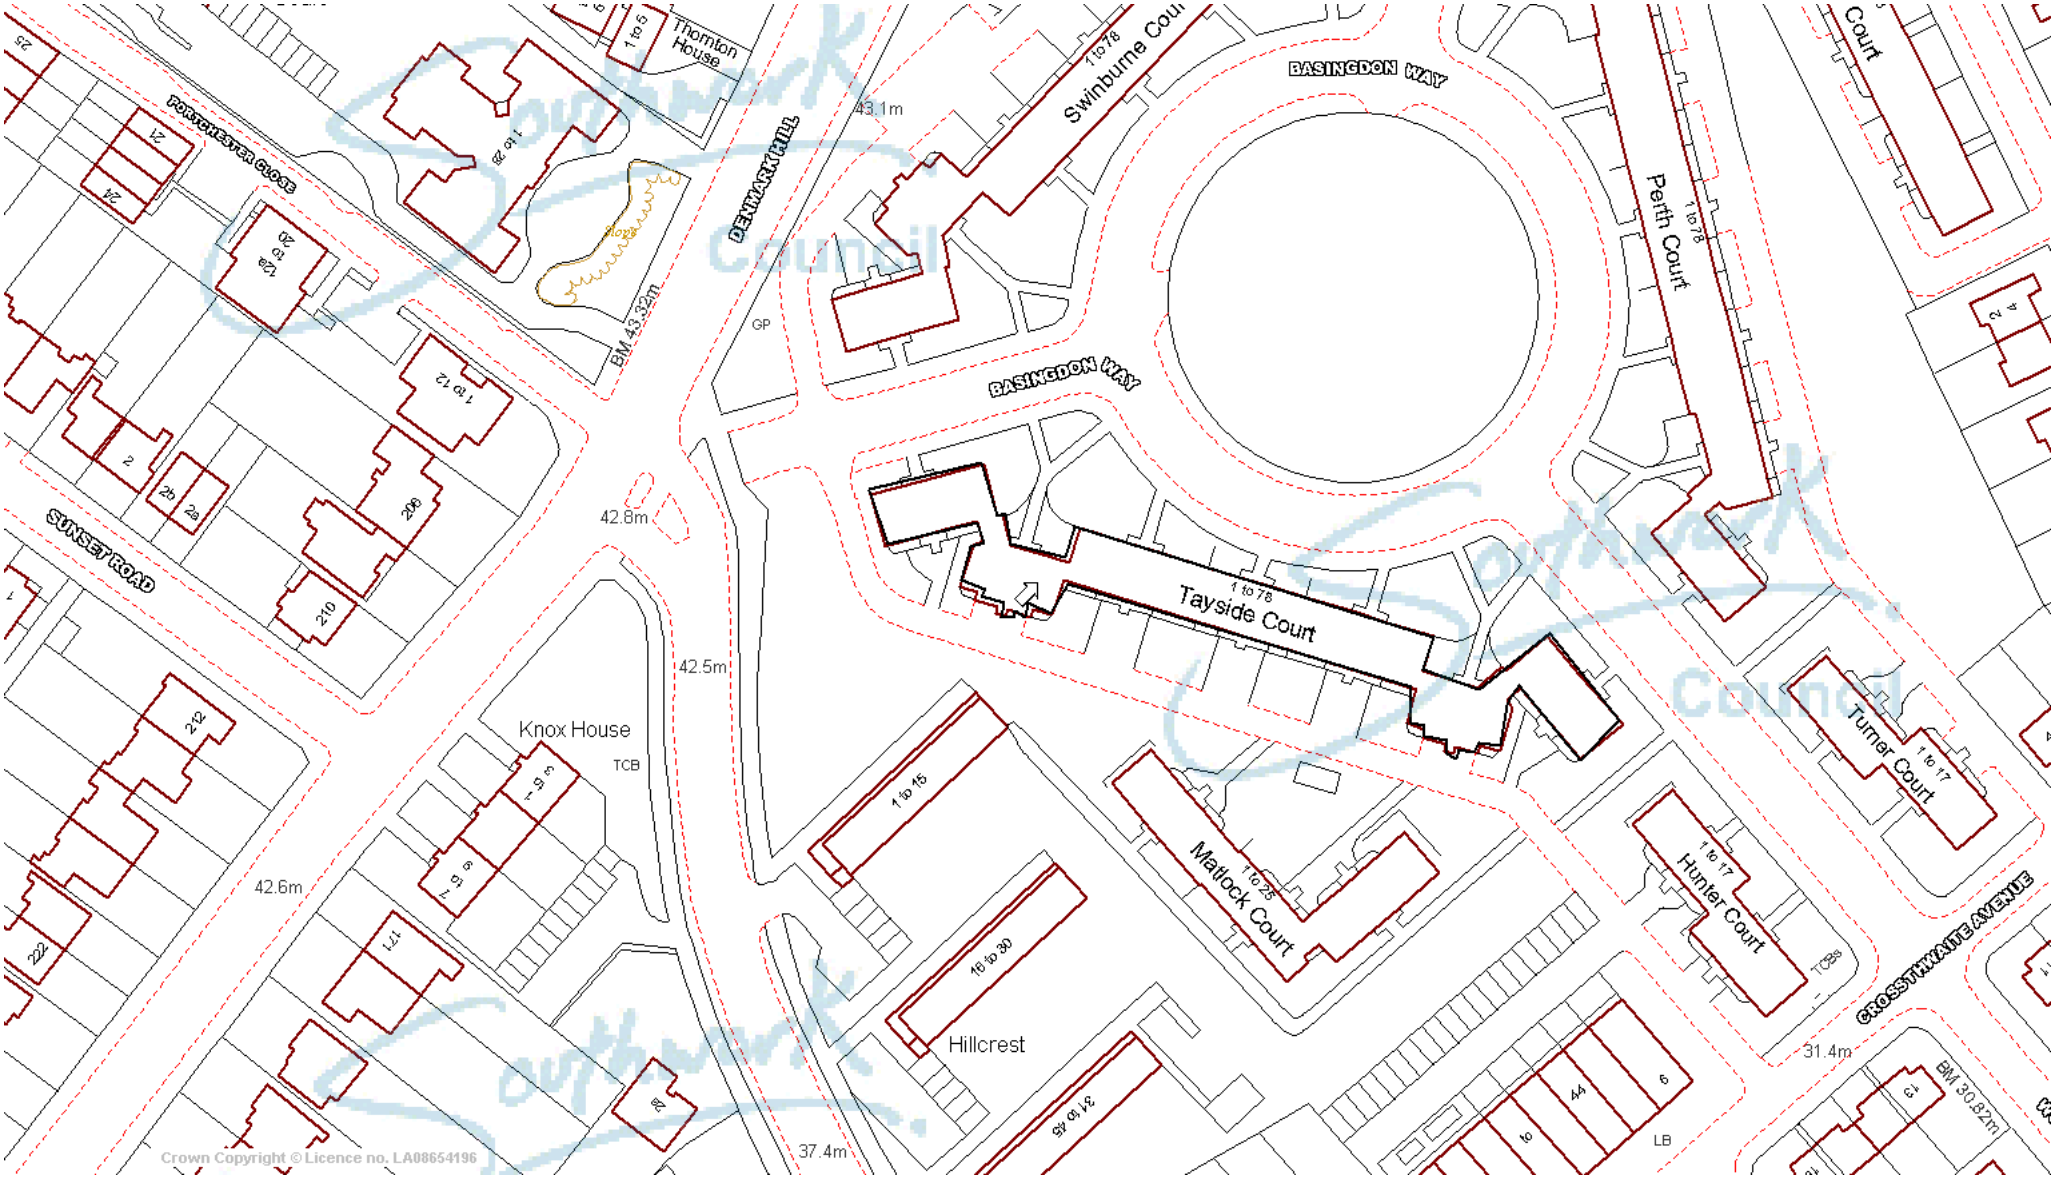

Southwark Council

© Crown Copyright All rights reserved. London Borough 0f Southwark. License LA08654196 2003

This site plan supplied by the London Borough of Southwark is for Planning and Building Control purposes only.

N

Claire Cook
Scale 1/1250
Date 30/12/2004

Southwark Council