ISO FULL BLEED A3 420 X 297 MM

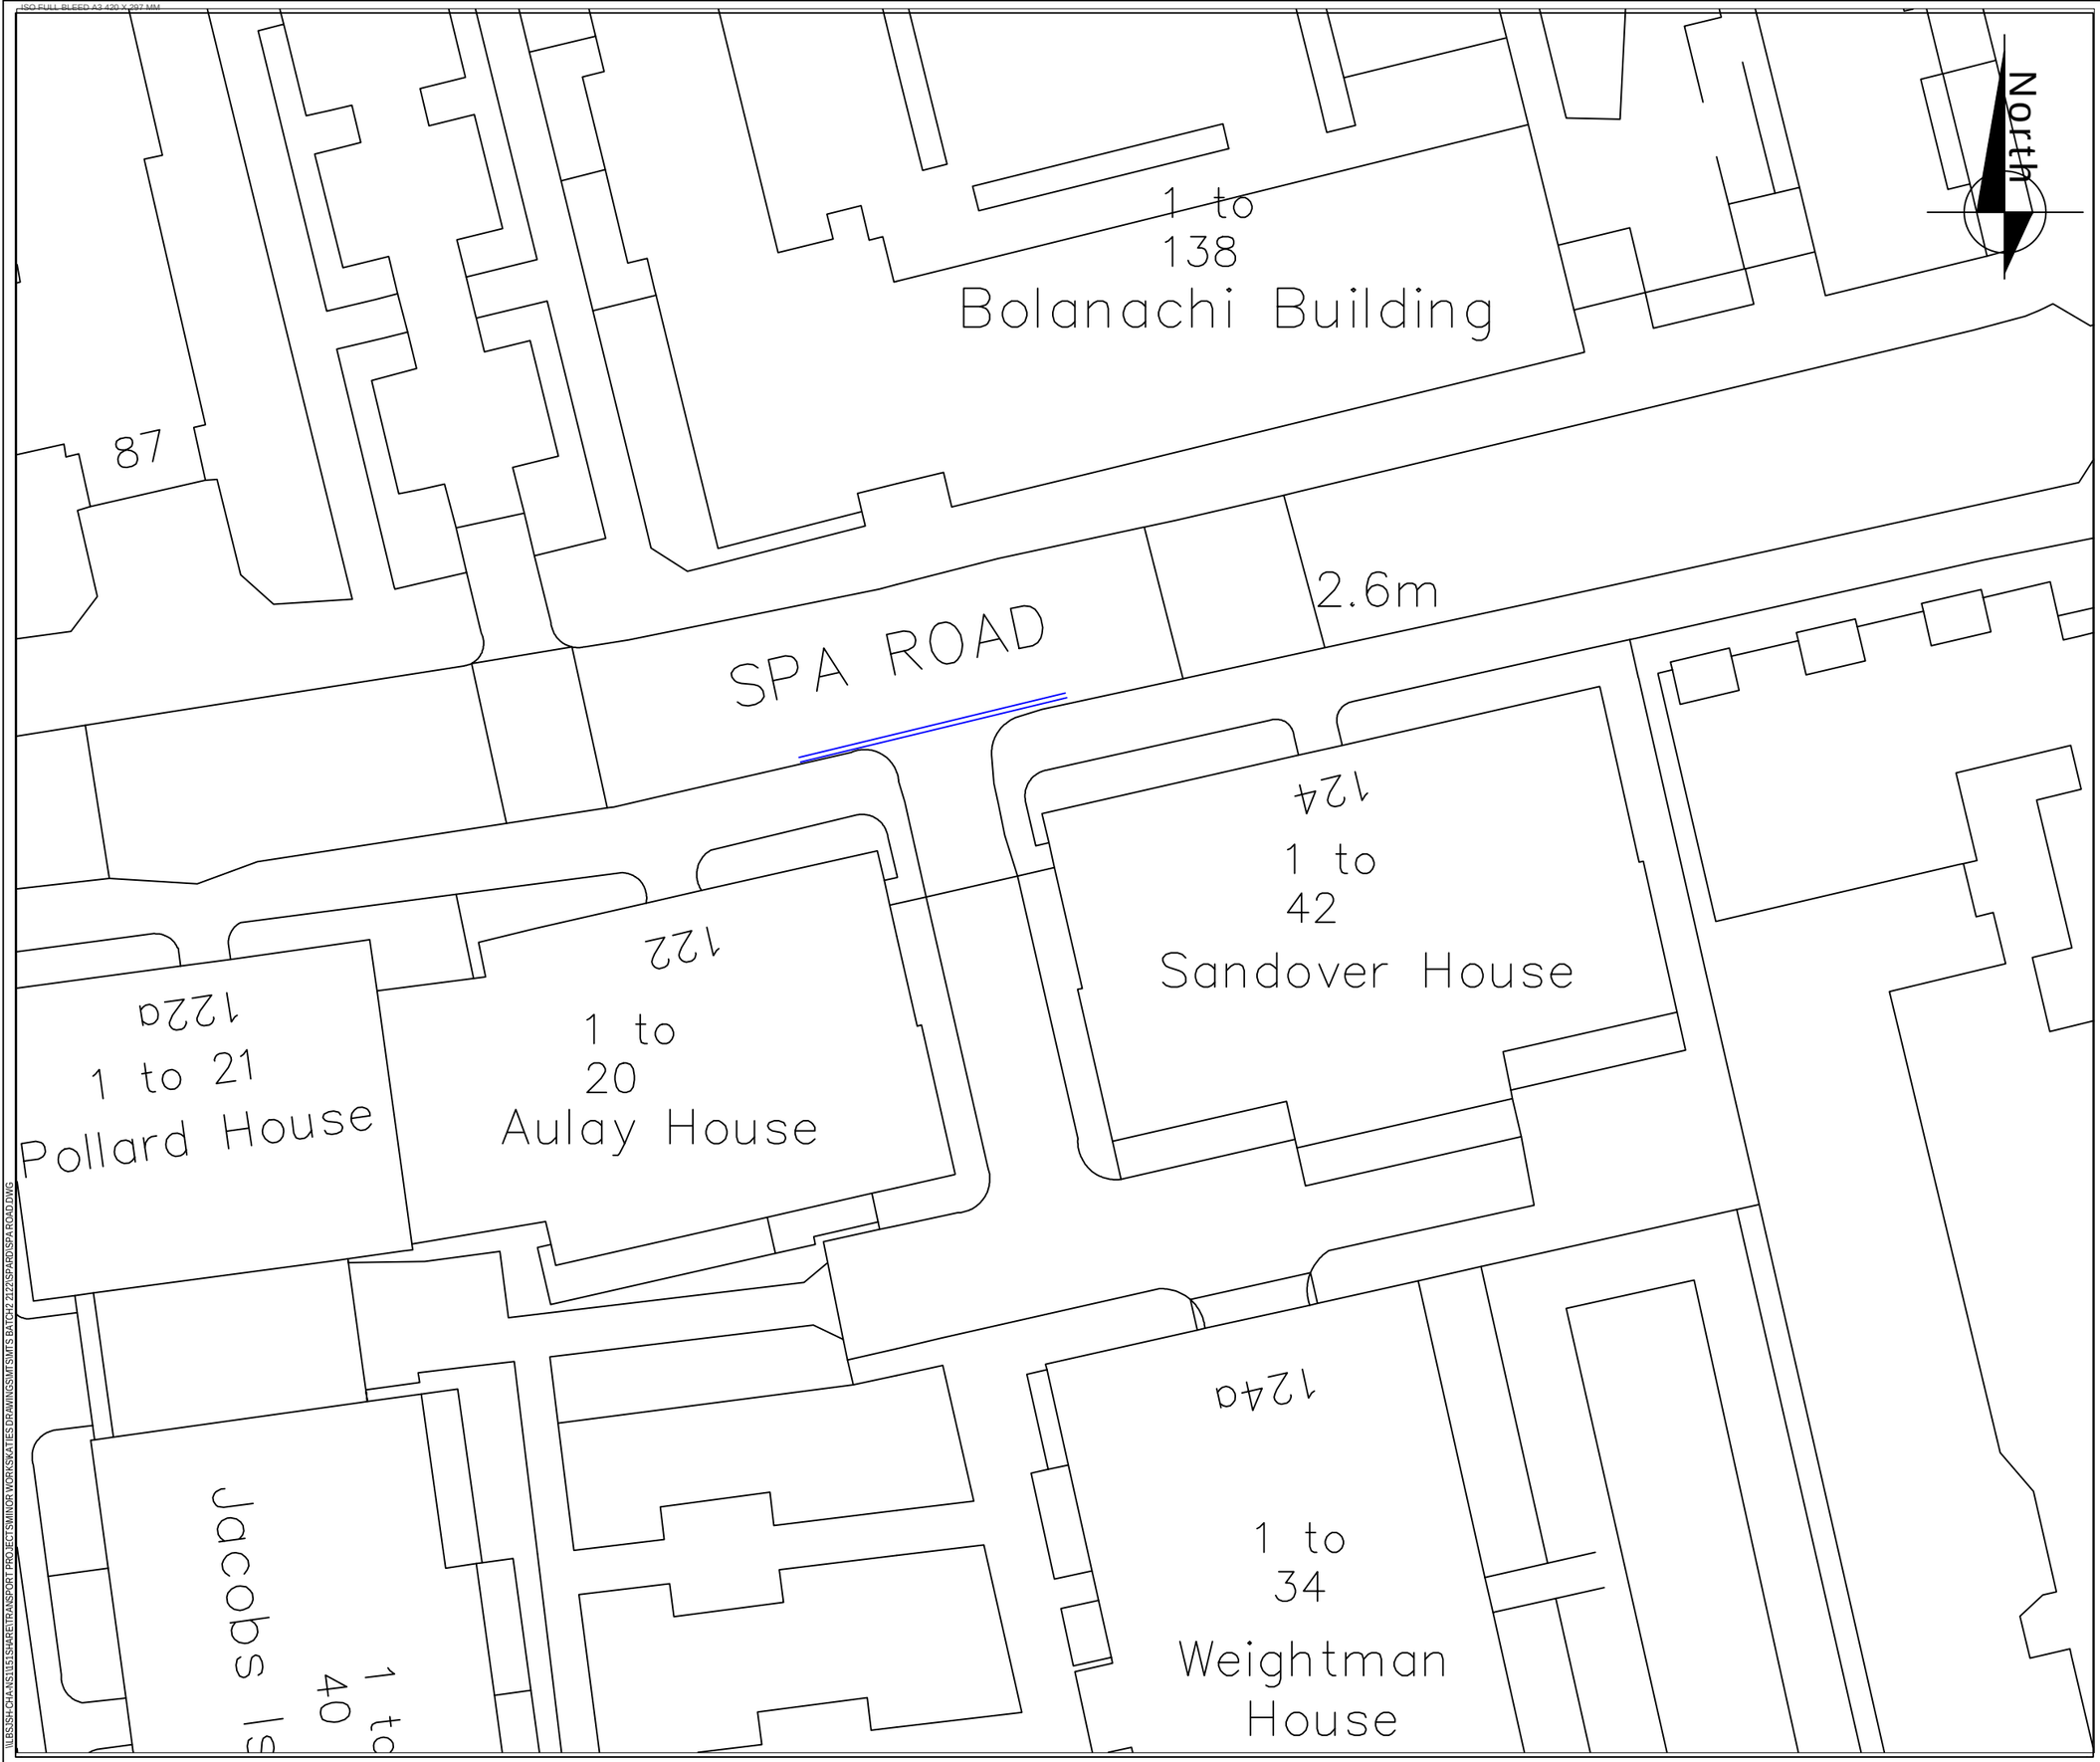

NOTES

CONVERT EXISTING SINGLE YELLOW LINE TO DOUBLE YELLOW LINES FOR OBSTRUCTIVE PARKING

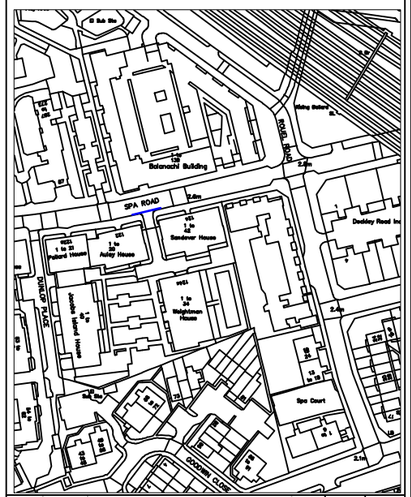

REV.	DATE	REVISION DESCRIPTION / DETAILS	DRN BY	CHKD BY	APRVD BY

Southwark Council
southwark.gov.uk
160 TOOLEY STREET LONDON SE1P 5LX

PROJECT: SPA ROAD

TITLE: MASTERPLAN

STATUS:	REVISION 1.0	DRAWN	KH
		DESIGNED	KH
SCALE:	NTS	CHECKED	GM
		APPROVED	GM
DRAWING NO:	HG1	REV:	1.0
DATE DRAWN:	MARCH 2021	DATE ISSUED:	MARCH 2021

\\LBSSH-CHA-NS1\S1\SHARE\TRANSPORT PROJECT\MINOR WORKS\KATIES DRAWINGS\MTS\MTS BATCH2 2122\SPAR\SPA ROAD.DWG