Appendix 3

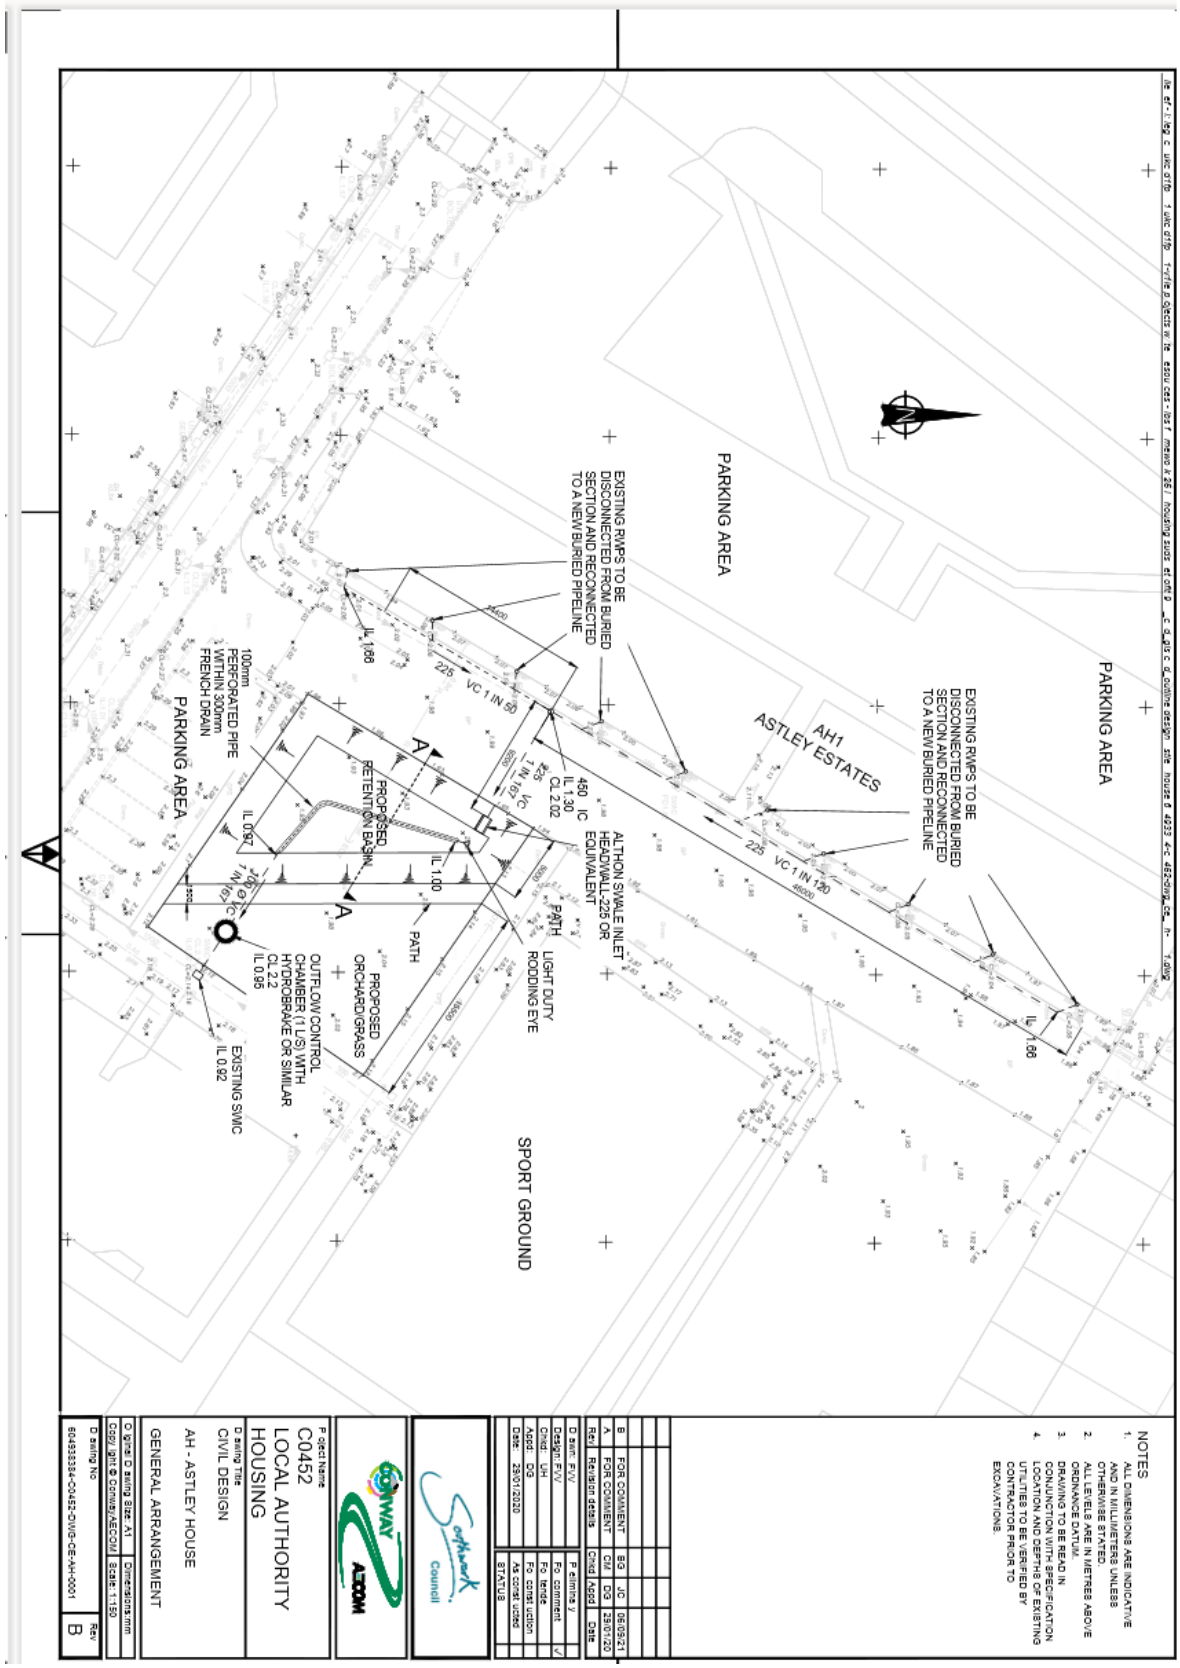

Local Authority Housing SuDS Schemes-Astley House

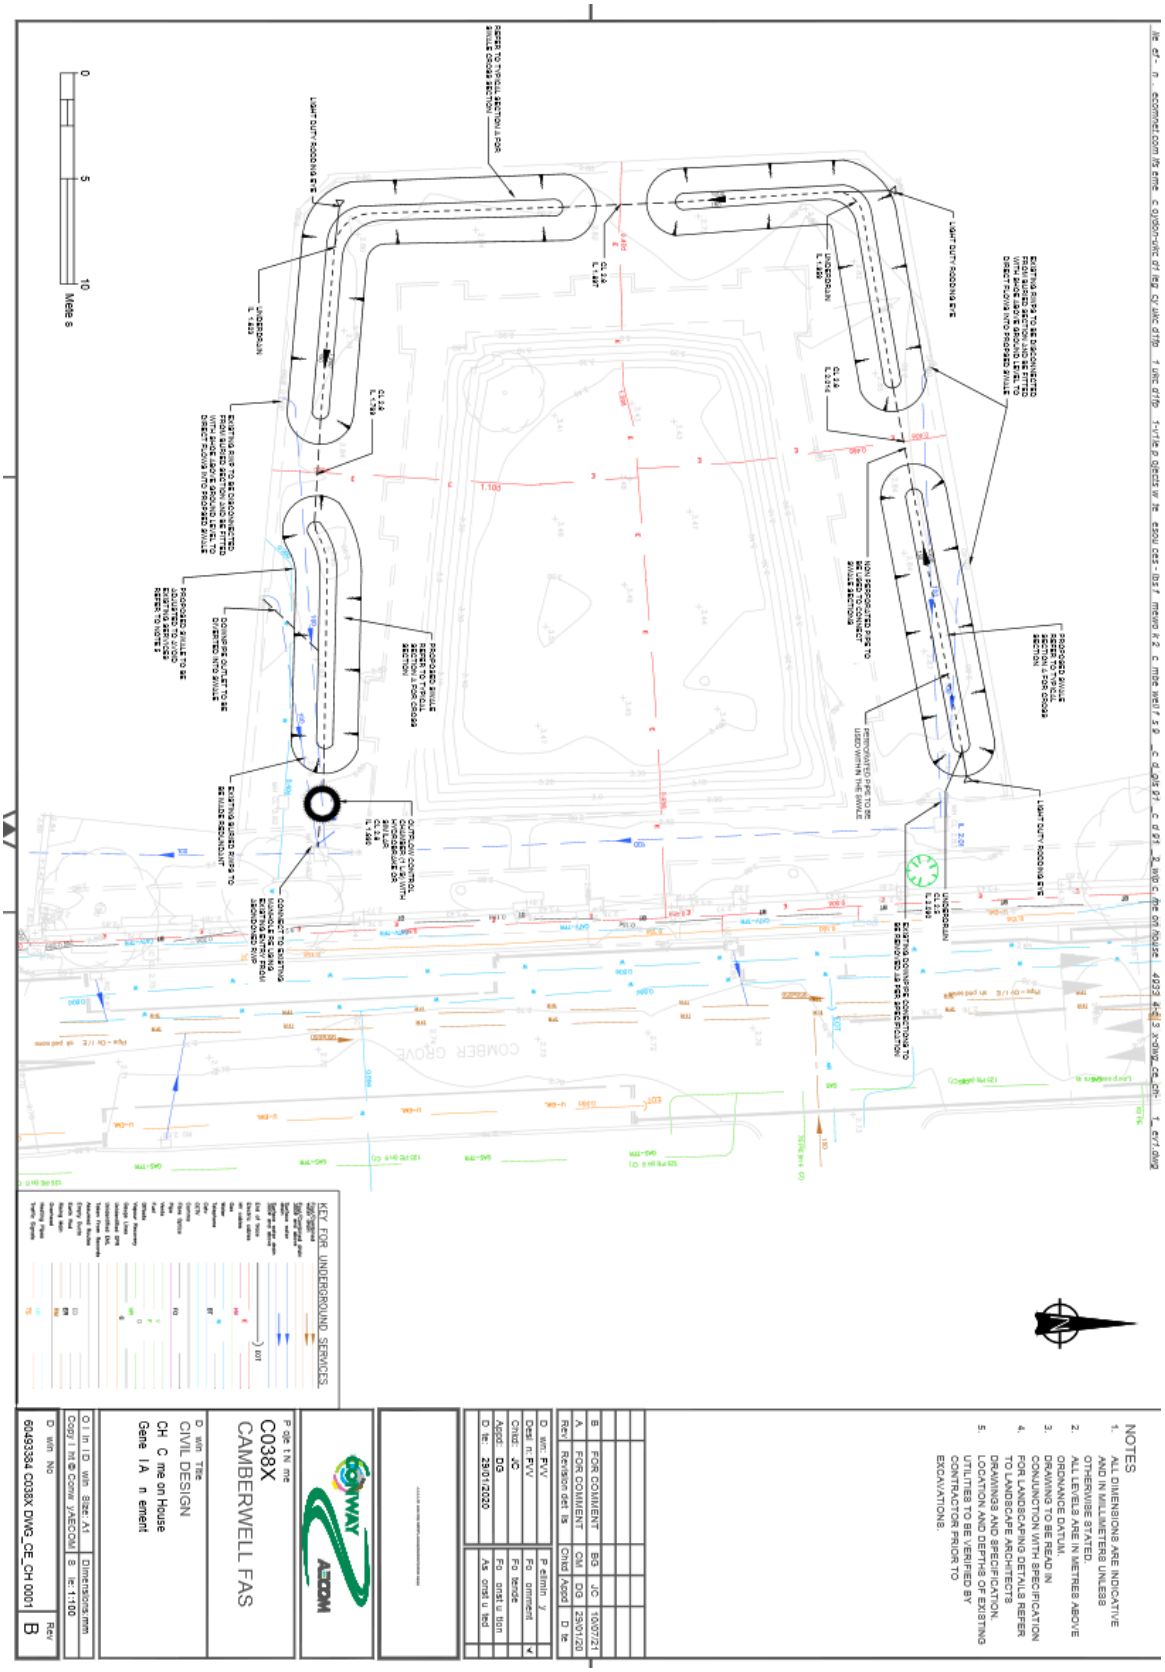

Local Authority Housing SuDS Schemes-Cameron House

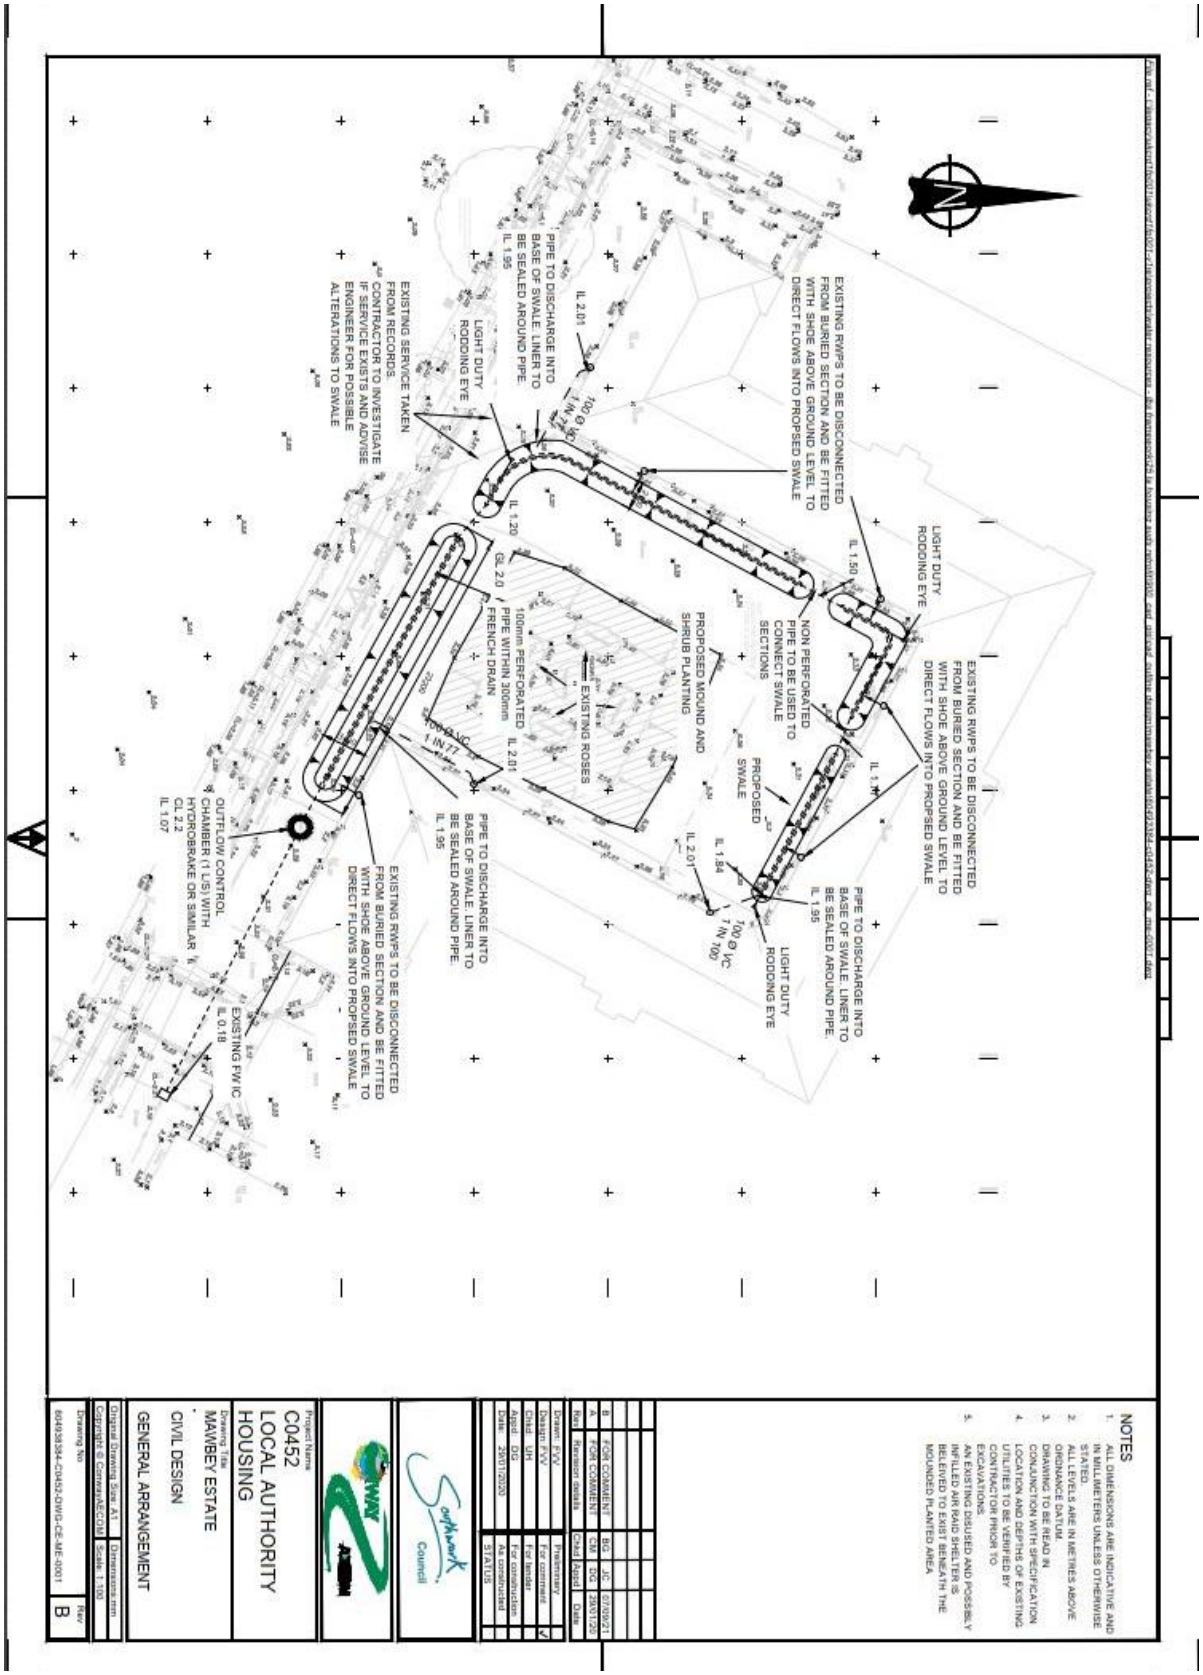
NOTES
1. ALL DIMENSIONS ARE INDICATIVE AND IN MILLIMETERS UNLESS OTHERWISE STATED.
2. ALL LEVELS ARE IN METRES ABOVE ORDNANCE DATUM.
3. DRAWING TO BE READ IN CONJUNCTION WITH SPECIFICATION
4. LOCATION AND DEPTHS OF EXISTING UTILITIES TO BE VERIFIED BY CONTRACTOR PRIOR TO EXCAVATIONS
5. AN EXISTING DISUSED AND POSSIBLY INFILLED AIR RAID SHELTER IS BELIEVED TO EXIST BENEATH THE MOUNDED PLANTED AREA
EXISTING RWPS TO BE DISCONNECTED FROM BURIED SECTION AND BE FITTED WITH SHOE ABOVE GROUND LEVEL TO DIRECT FLOWS INTO PROPSED SWALE
LIGHT DUTY RODDING EYE
PIPE TO DISCHARGE INTO BASE OF SWALE. LINER TO BE SEALED AROUND PIPE
IL 1.95
NON PERFORATED PIPE TO BE USED TO CONNECT SWALE SECTIONS
PROPOSED SWALE
IL 1.84
IL 2.01
100 Ø UPVC 1 IN 100
PROPOSED MOUND AND SHRUB PLANTING
EXISTING ROSES
100mm PERFORATED PIPE WITHIN 300mm FRENCH DRAIN
IL 2.01
GL 2.0
IL 1.20
100 Ø UPVC 1 IN 77
PIPE TO DISCHARGE INTO BASE OF SWALE. LINER TO BE SEALED AROUND PIPE.
IL 1.95
EXISTING RWPS TO BE DISCONNECTED FROM BURIED SECTION AND BE FITTED WITH SHOE ABOVE GROUND LEVEL TO DIRECT FLOWS INTO PROPSED SWALE
EXISTING SERVICE TAKEN FROM RECORDS. CONTRACTOR TO INVESTIGATE IF SERVICE EXISTS AND ADVISE ENGINEER FOR POSSIBLE ALTERATIONS TO SWALE
PIPE TO DISCHARGE INTO BASE OF SWALE. LINER TO BE SEALED AROUND PIPE
IL 1.95
LIGHT DUTY RODDING EYE
IL 2.01
100 Ø UPVC 1 IN 77
OUTFLOW CONTROL CHAMBER (1 I/S) WITH HYDROBRAKE OR SIMILAR
CL 2.2
IL 1.07
EXISTING FW IC
IL 0.18
Rev
Revision details
Chkd
Appd
Date
A
FOR COMMENT
CW
DG
28/01/20
B
FOR COMMENT
BG
JC
07/09/21
Drawn PW
Design PW
Chkd UR
Appd DG
Date 28/01/2020
Preliminary
For comment
For tender
For construction
As constructed
STATUS
Southwark Council
Project Name
C0452
LOCAL AUTHORITY HOUSING
Drawing Title
MAWBEY ESTATE
CIVIL DESIGN
GENERAL ARRANGEMENT
Original Drawing Size A1
Dimensions mm
Scale 1:100
Drawing No
60493834-C0452-DWG-CE-ME-0001
Rev
B