ISO FULL BLEED A3 420 X 297 MM

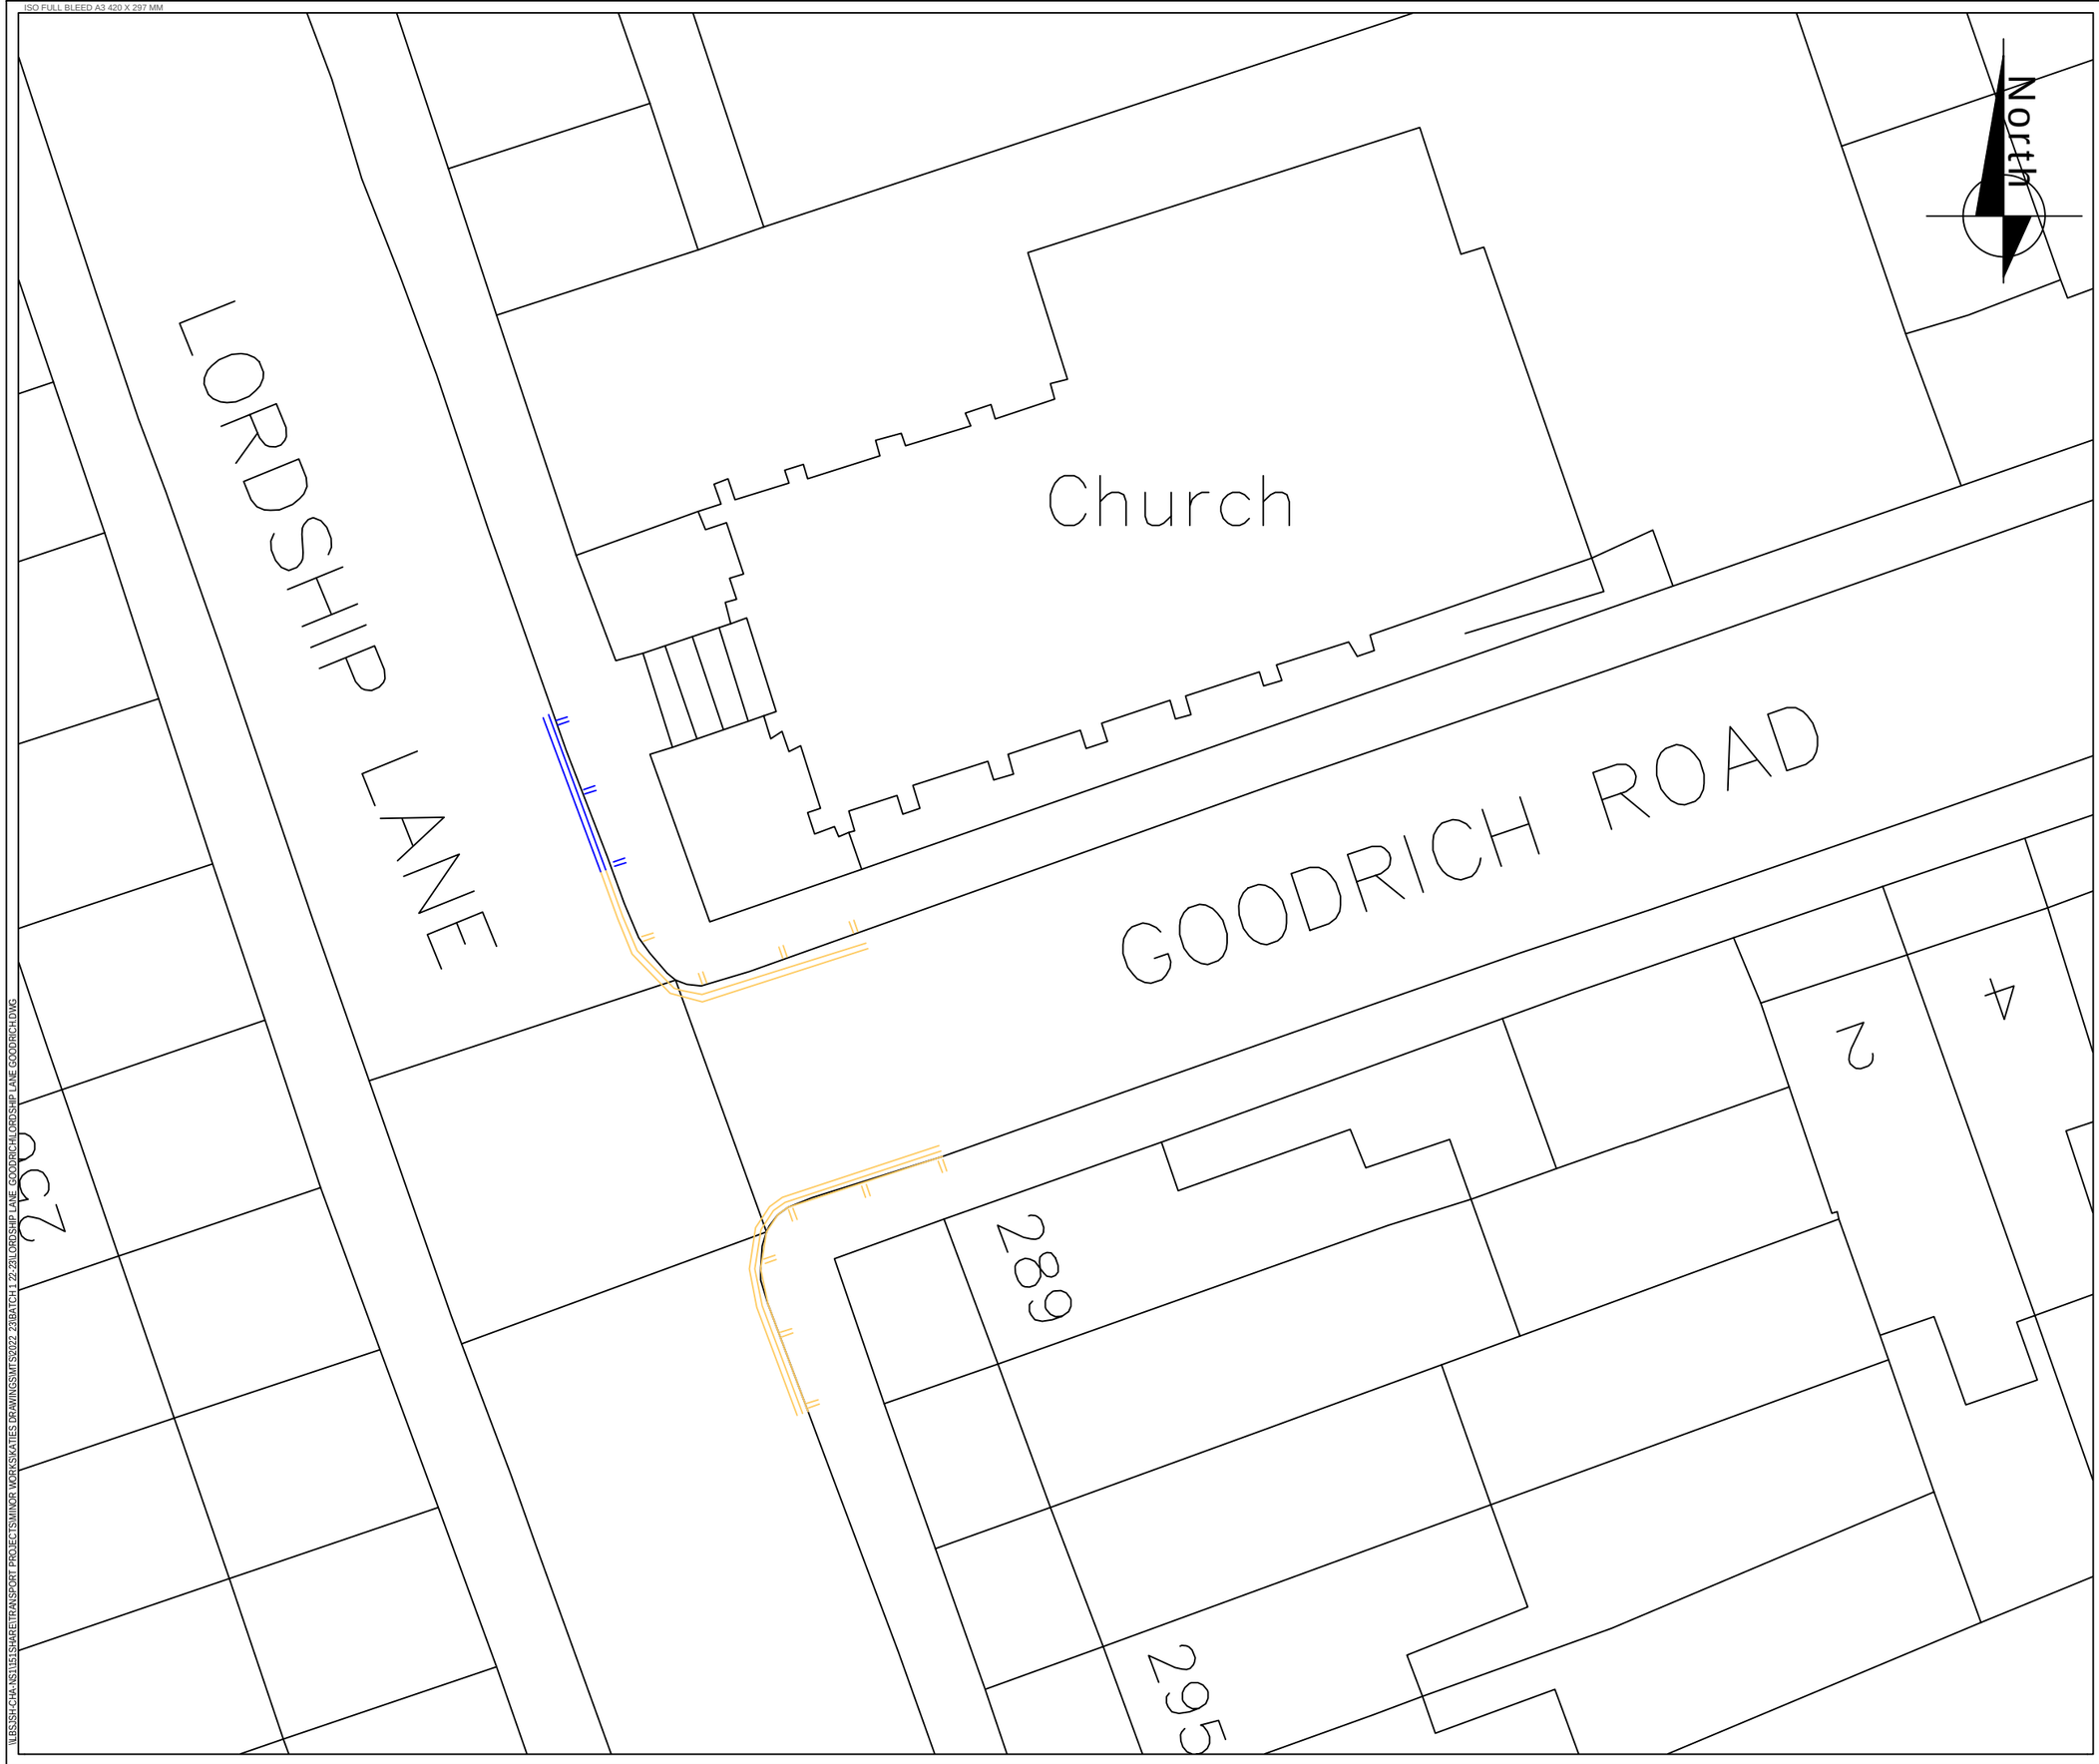

NOTES

EXISTING DOUBLE YELLOW LINES WITH EXISTING BLIPS

EXTEND DOUBLE YELLOW LINES AND BLIPS

REV	DATE	REVISION DESCRIPTION / DETAILS	DRN BY	CHKD BY	APRVD BY

Southwark Council
southwark.gov.uk
160 TOOLEY STREET LONDON SE1P 5LX

PROJECT:
MTS
LORDSHIP LANE_GOODRICH ROAD

TITLE:
EXTEND DYL

STATUS: REVISION 1.0		DRAWN	KH
		DESIGNED	KH
SCALE: NTS		CHECKED	DF
		APPROVED	DF
DRAWING NO: LBS/		REV:	1.0
DATE DRAWN: APRIL 2022	DATE ISSUED: APRIL 2022		

L:\BS\SH-CHA-NS\11\S\SHARE\TRANSPORT PROJECTS\MINOR WORKS\KATIES DRAWINGS\MTS\2022 23\BATCH 1 22-23\LORDSHIP LANE_GOODRICH\LORDSHIP LANE GOODRICH.DWG