ISO FULL BLEED A3 420 X 297 MM

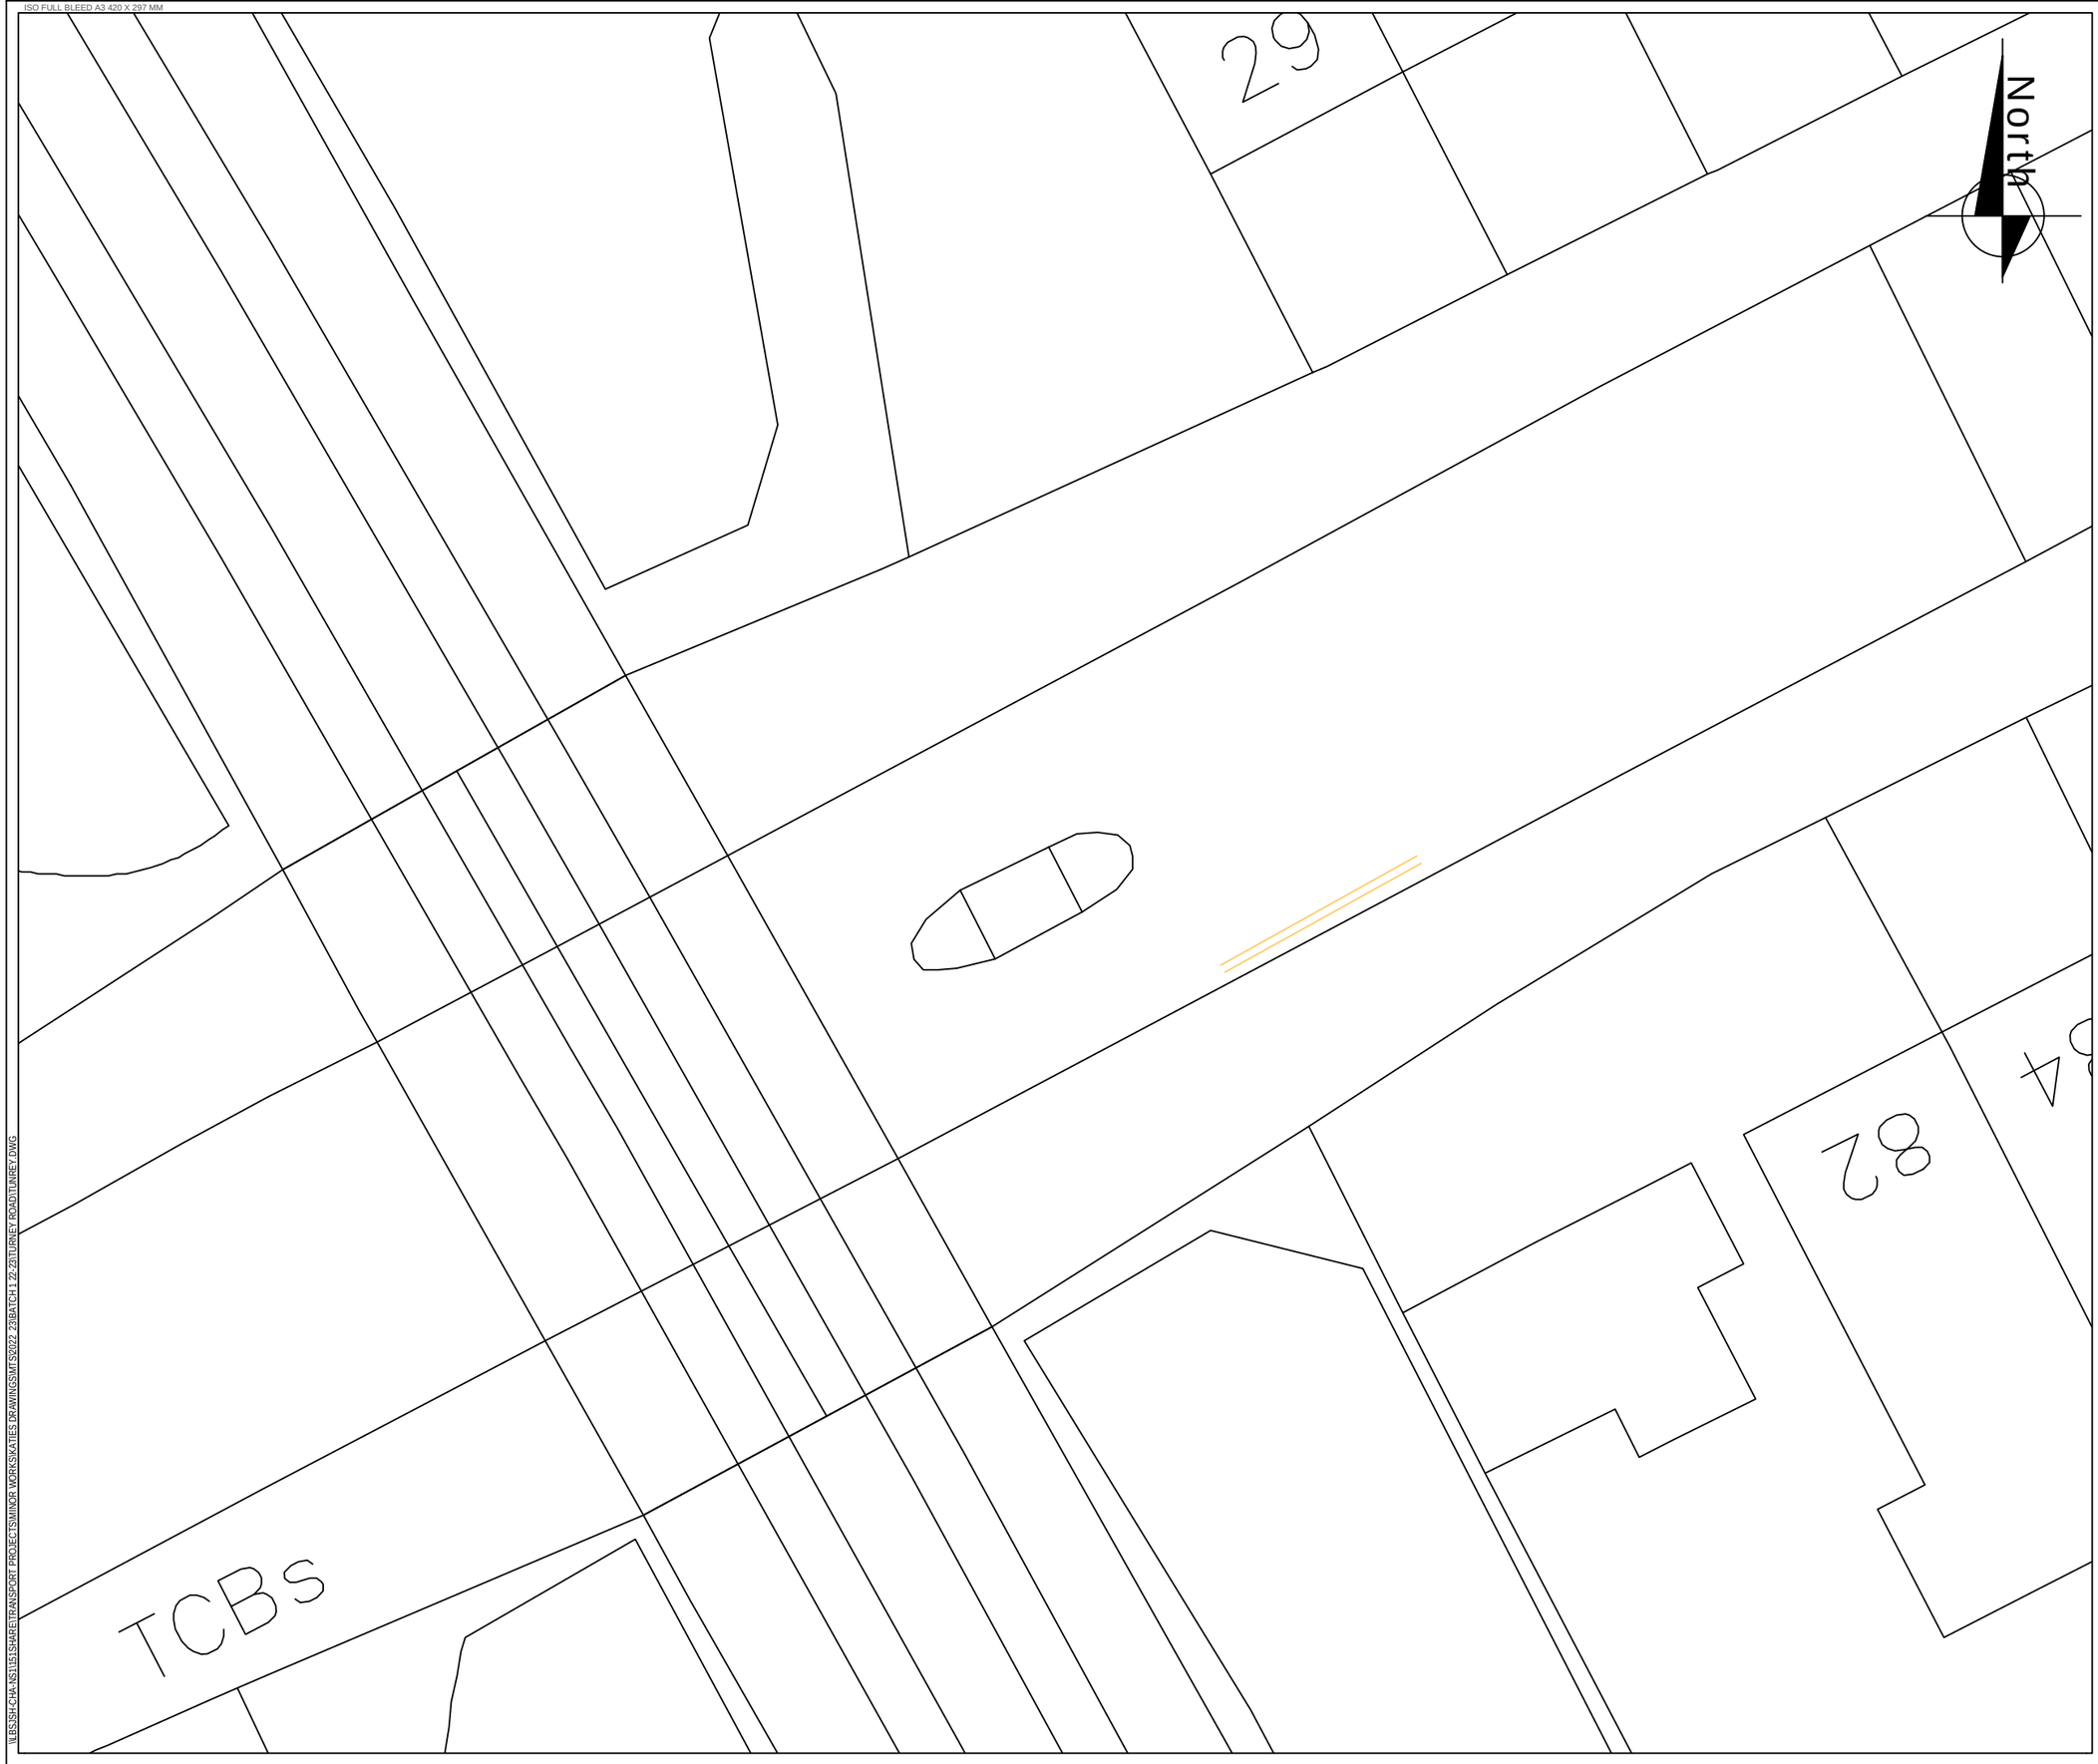

NOTES

PROPOSED DOUBLE YELLOW LINES

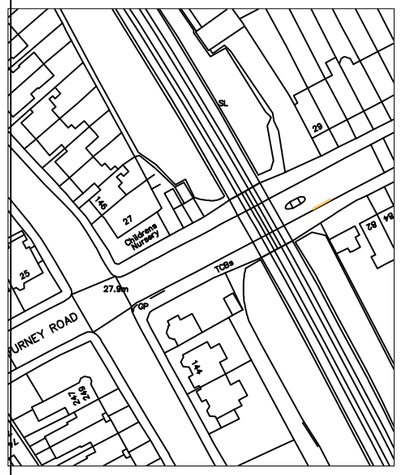

REV	DATE	REVISION DESCRIPTION / DETAILS	DRN BY	CHKD BY	APRVD BY

Southwark Council
southwark.gov.uk
160 TOOLEY STREET LONDON SE1P 5LX

PROJECT:
MTS
TURNEY ROAD

TITLE:
PROPOSED DYL

STATUS: REVISION 1.0		DRAWN	KH
		DESIGNED	KH
SCALE: NTS		CHECKED	DF
		APPROVED	DF
DRAWING NO: LBS/		REV: 1.0	
DATE DRAWN: APRIL 2022	DATE ISSUED: APRIL 2022		

\\LBSSH-CHA-NS1\SHARE\TRANSPORT PROJECTS\MINOR WORKS\KATIES DRAWINGS\MTS\2022 23\BATCH 1 22-23\TURNEY ROAD\TURNEY.DWG