ISO FULL BLEED A3 420 X 297 MM

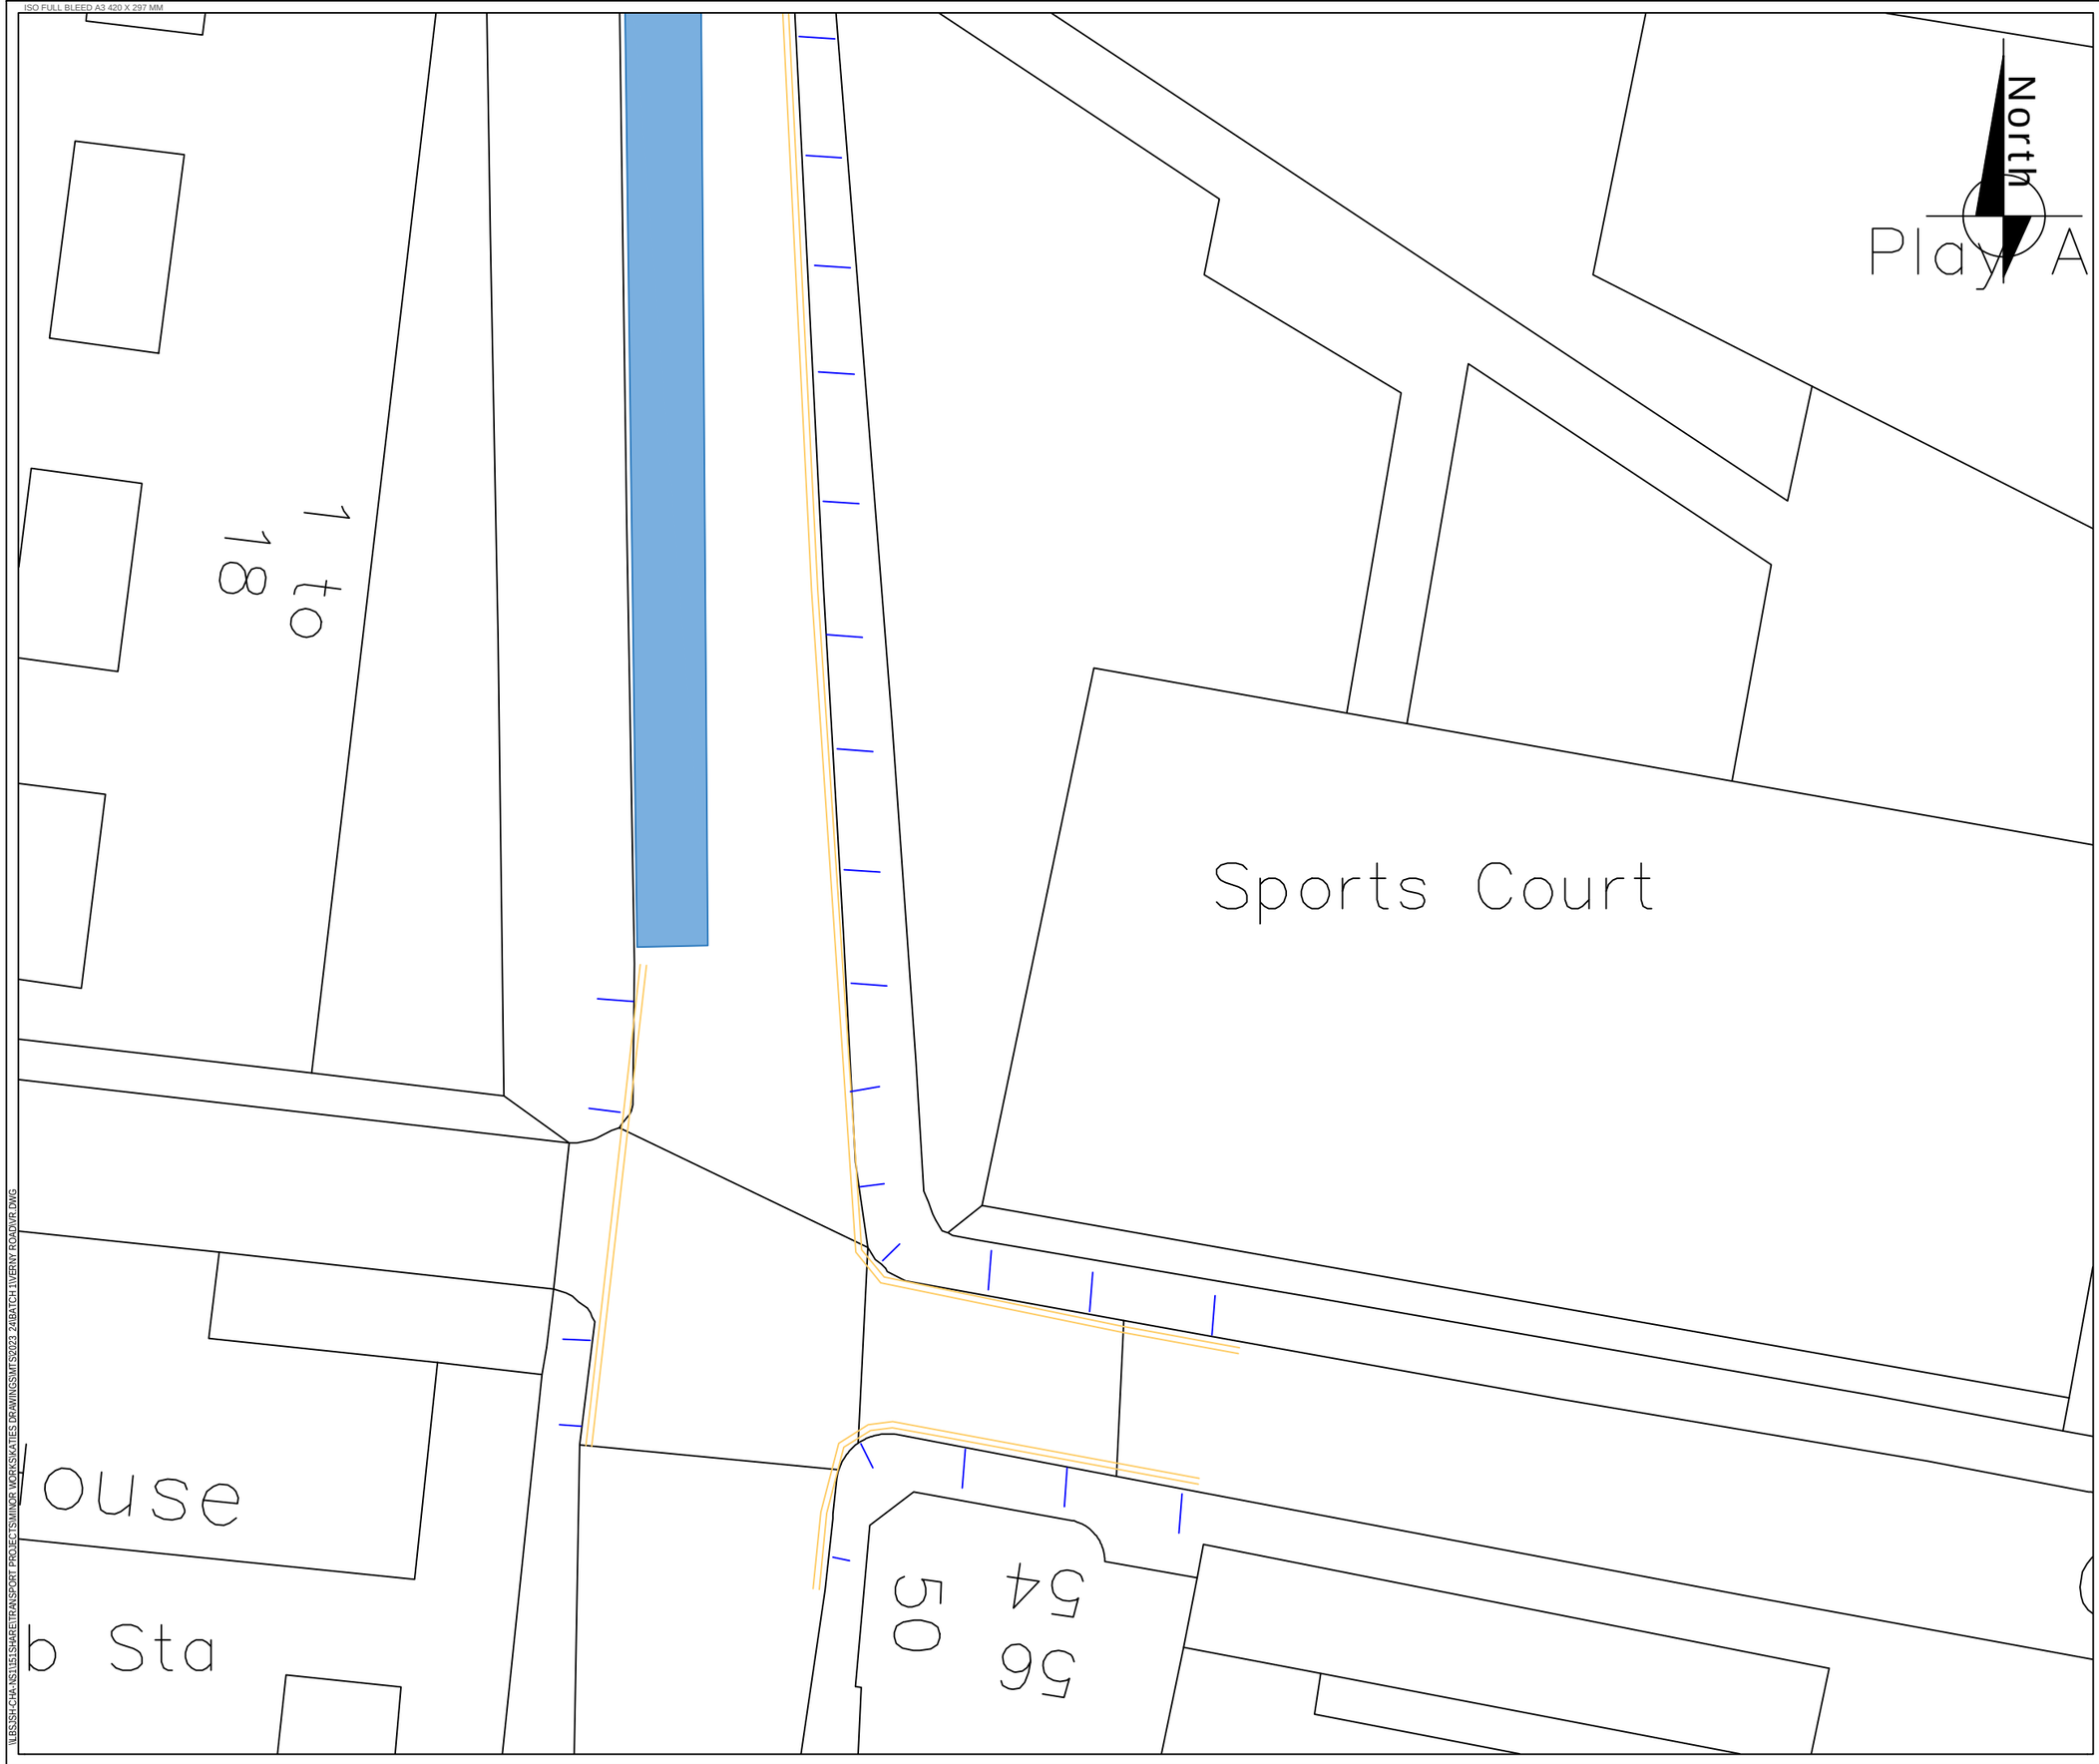

NOTES

EXISTING DOUBLE YELLOW LINES WITH PROPOSED SINGLE BLIPS

EXISTING PERMIT BAYS

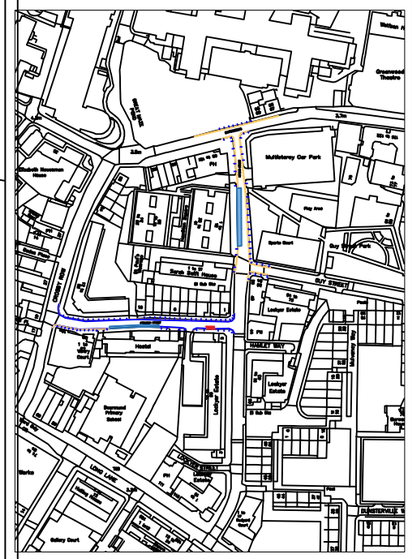

REV	DATE	REVISION DESCRIPTION / DETAILS	DRN BY	CHKD BY	APRVD BY

Southwark Council
southwark.gov.uk
160 TOOLEY STREET LONDON SE1P 5LX

PROJECT:
MTS
KIPLING STREET

TITLE:
PROPOSED BLIPS ON EXISTING DYL

STATUS:	REVISION 1.0	DRAWN	KH
		DESIGNED	KH
SCALE:	NTS	CHECKED	DF
		APPROVED	DF
DRAWING NO:	LBS/	REV:	1.0
DATE DRAWN:	MARCH 2023	DATE ISSUED:	MARCH 2023

\\LBSSH-CHA-NS1\SHARE\TRANSPORT PROJECTS\MINOR WORKS\KATIES DRAWINGS\MTS\2023_24\BATCH 1\IVERNY ROAD\VR.DWG