ISO FULL BLEED A3 420 X 297 MM

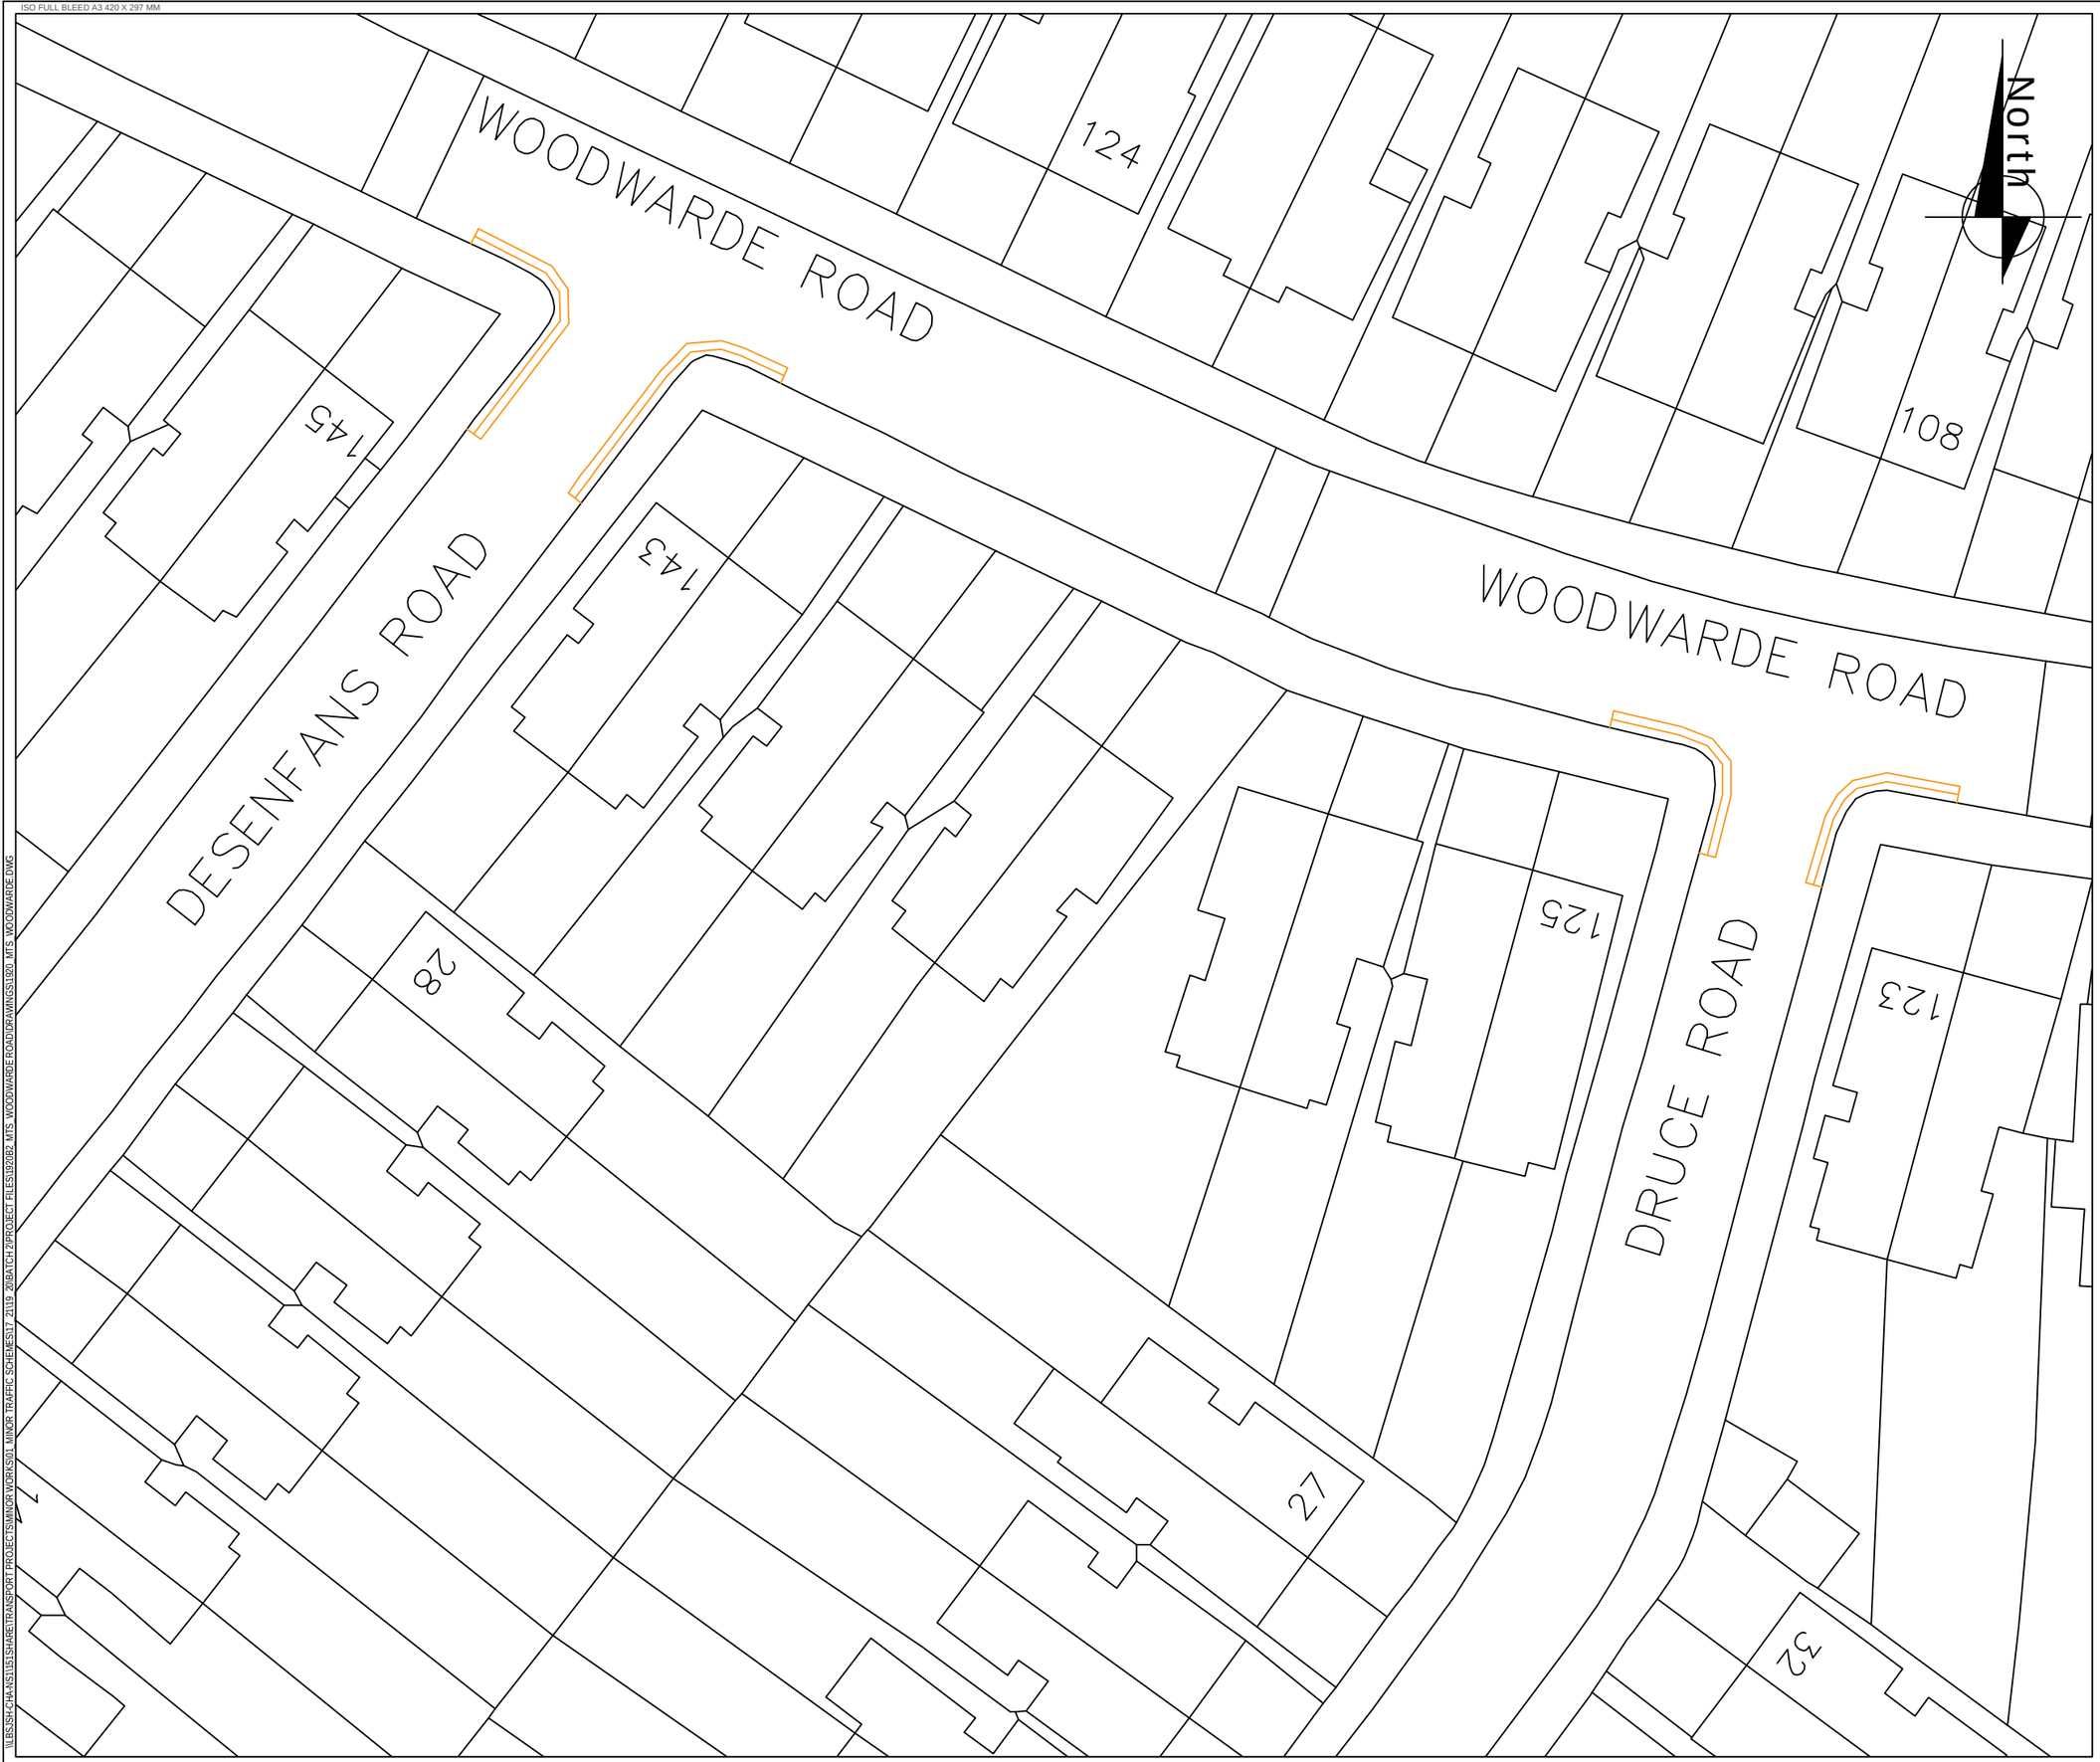


NOTES

8M PROPOSED DOUBLE YELLOW LINES FOR EACH JUNCTION

| REV | DATE | REVISION DESCRIPTION / DETAILS | DRN BY | CHKD BY | APRVD BY |
|---|---|---|---|---|---|

Southwark Council
southwark.gov.uk
160 TOOLEY STREET LONDON SE1P 5LX

PROJECT:
MTS
Woodwarde Road

TITLE:
MASTERPLAN

| | | | |
|---|---|---|---|
| STATUS: REVISION 1.0 | | DRAWN | KH |
| | | DESIGNED | KH |
| SCALE: NTS | | CHECKED | DF |
| | | APPROVED | DF |
| DRAWING NO: LBS/WR5 | | REV: 1.0 | |
| DATE DRAWN: MARCH 2023 | DATE ISSUED: MARCH 2023 | | |

\\LBSJSH-CHA-NS\1151\SHARE\TRANSPORT PROJECTS\MINOR WORKS\01_MINOR TRAFFIC SCHEMES\17_20\19_20\BATCH 2\PROJECT FILES\192\0B2_MTS_WOODWARDE ROAD\DRAWING\192\0_MTS_WOODWARDE.DWG