ISO FULL BLEED A3 420 X 297 MM

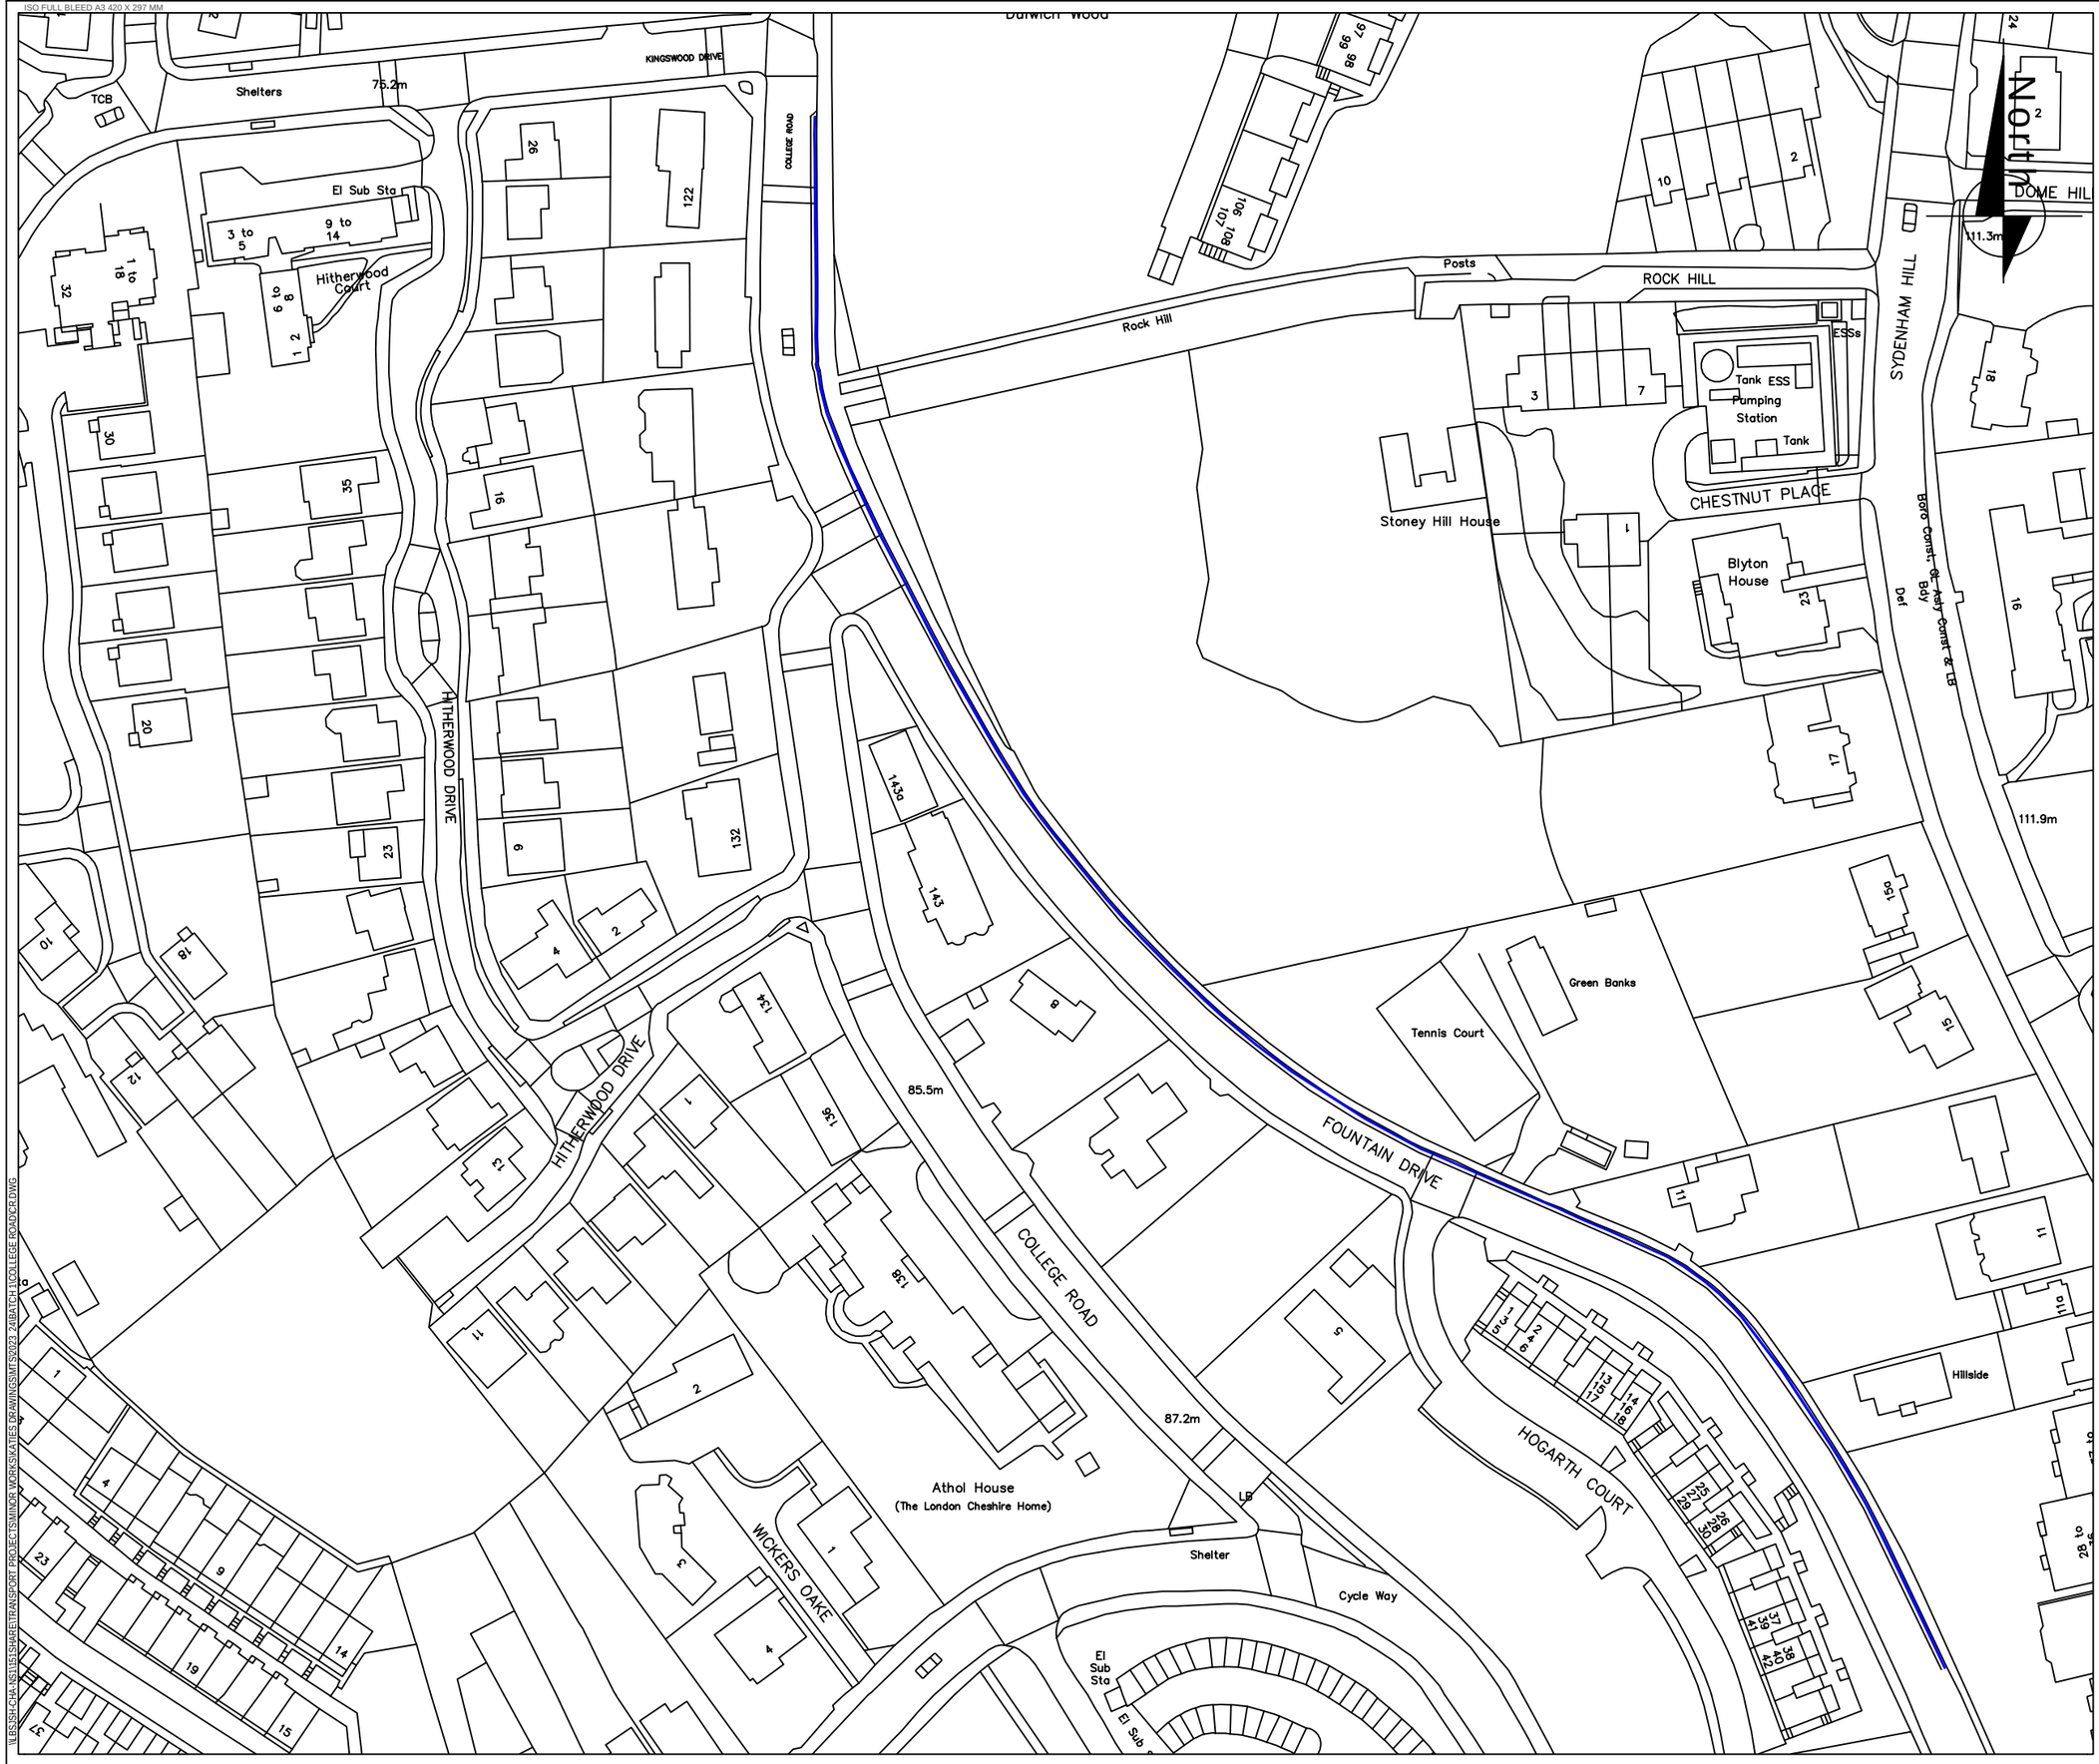

NOTES

EXISTING CYCLE LANE

PROPOSED 390M DOUBLE YELLOW LINES

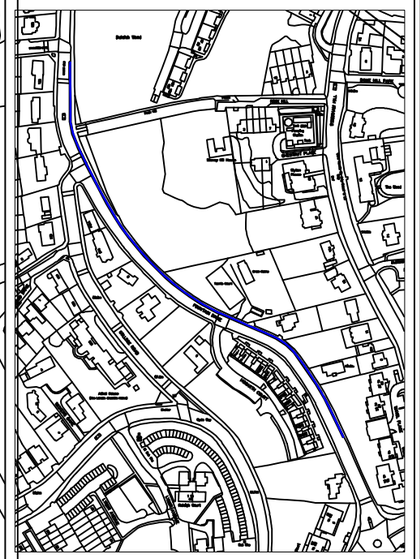

REV	DATE	REVISION DESCRIPTION / DETAILS	DRN BY	CHKD BY	APRVD BY

Southwark Council
southwark.gov.uk
160 TOOLEY STREET LONDON SE1P 5LX

PROJECT:
MTS
COLLEGE ROAD

TITLE:
PROPOSED DYL FOR CYCLE LANE. KINGSWOOD DRIVE TO TOP OF FOUNTAIN DRIVE

STATUS:	REVISION 1.0	DRAWN	KH
		DESIGNED	KH
SCALE:	NTS	CHECKED	DF
		APPROVED	DF
DRAWING NO:	LBS/	REV:	1.0
DATE DRAWN:	JUNE 2023	DATE ISSUED:	JUNE 2023

\\LBS\SH-CHA-NS1\151SHARE\TRANSPORT PROJECTS\MINOR WORKS\KATIES DRAWINGS\MTS\2023 24\BATCH 1\COLLEGE ROAD\CR.DWG