ISO FULL BLEED A3 420 X 297 MM

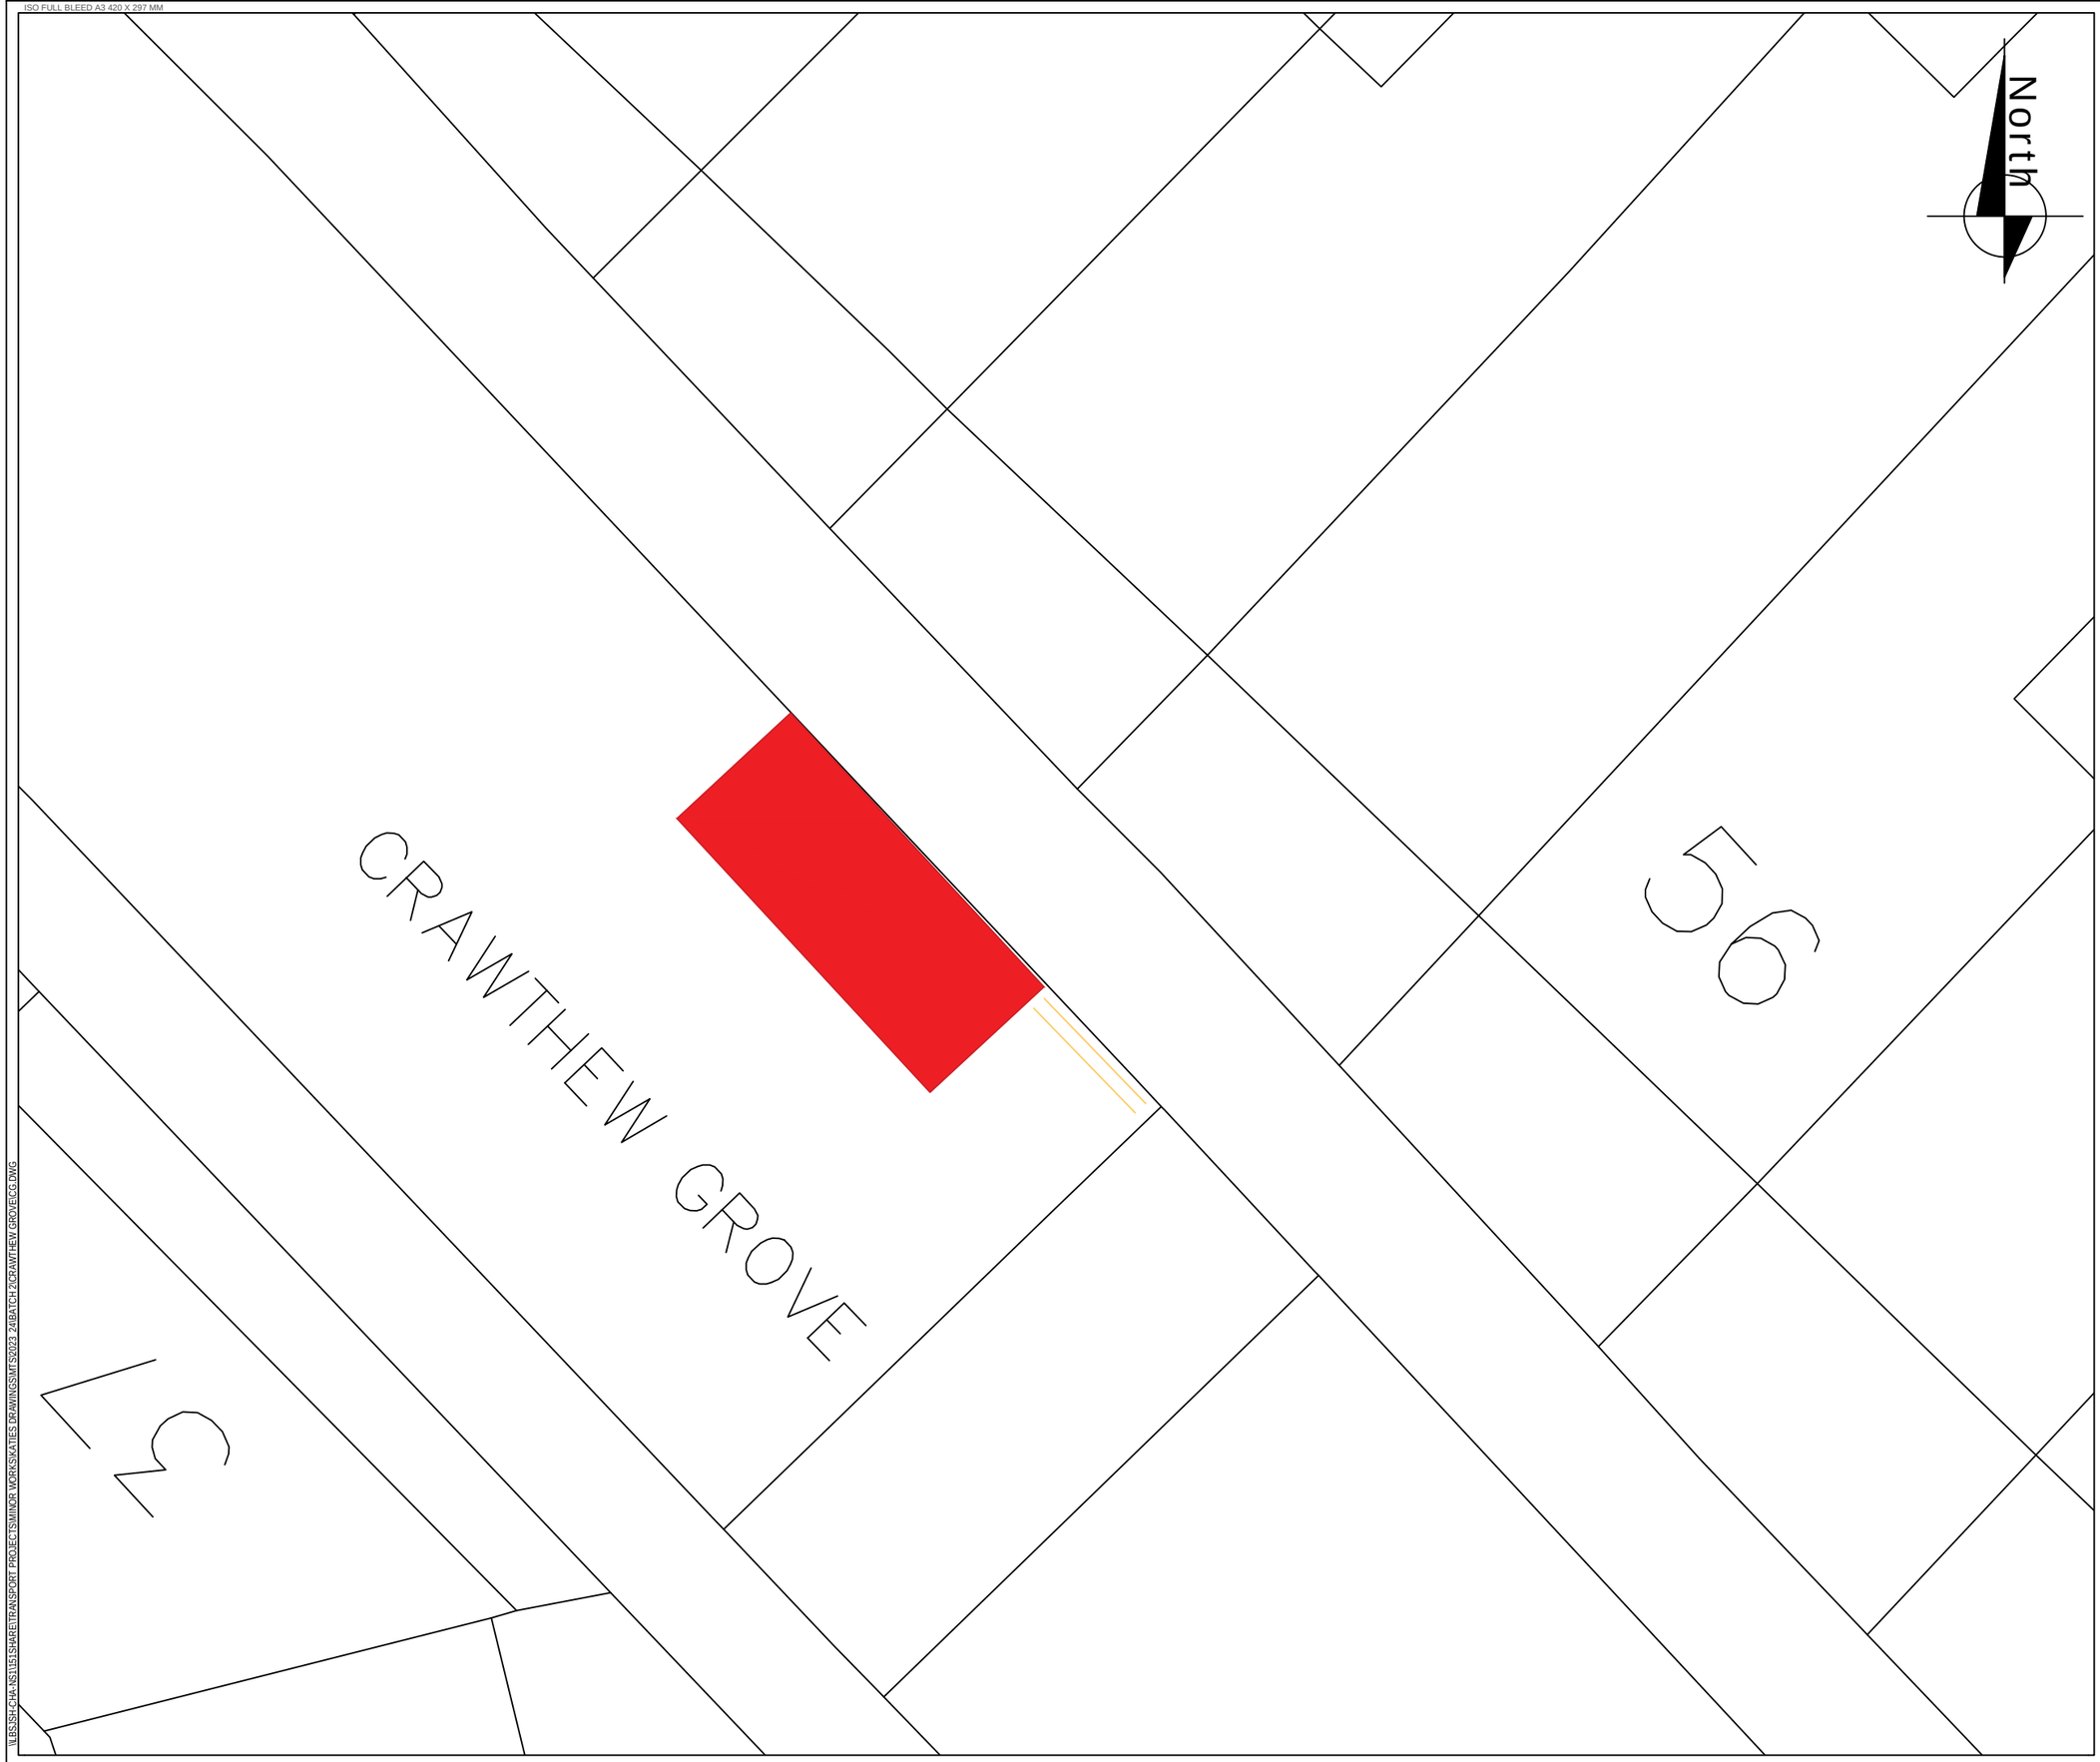

NOTES

INSTALL 2M DOUBLE YELLOW LINES FOR PROPOSED DROP KERB

RELOCATE EXISTING DISABLED BAY 2M FURTHER TOWARDS NO.60

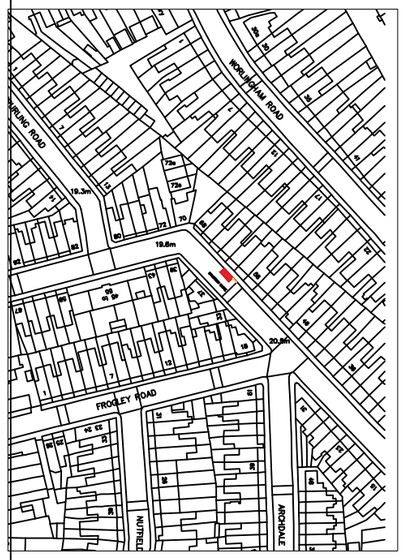

REV	DATE	REVISION DESCRIPTION / DETAILS	DRN BY	CHKD BY	APRVD BY

Southwark Council
southwark.gov.uk
160 TOOLEY STREET LONDON SE1P 5LX

PROJECT:
MTS
CRAWTHEW GROVE

TITLE:
PROPOSED DYL AND RELOCATE DISABLED BAY

STATUS:	REVISION 1.0	DRAWN	KH
		DESIGNED	KH
SCALE:	NTS	CHECKED	DF
		APPROVED	DF
DRAWING NO:	LBS/	REV	1.0
DATE DRAWN:	SEPTEMBER 23	DATE ISSUED:	SEPTEMBER 23

LBSSH-CHA-NS1\15\SHARE\TRANSPORT PROJECTS\MINOR WORKS\KATIES DRAWINGS\MTS2023_24\BATCH 2\CRAWTHEW GROVE\CG.DWG