ISO FULL BLEED A3 420 X 297 MM

\\BSSH-CHA-NS115\SHARE\TRANSPORT PROJECTS\MINOR WORKS\KATIES DRAWINGS\MTS2022 23\BATCH 2 22-23\SURREY QUAYS ROAD AND ROBERTS CLOSE\RC.DWG

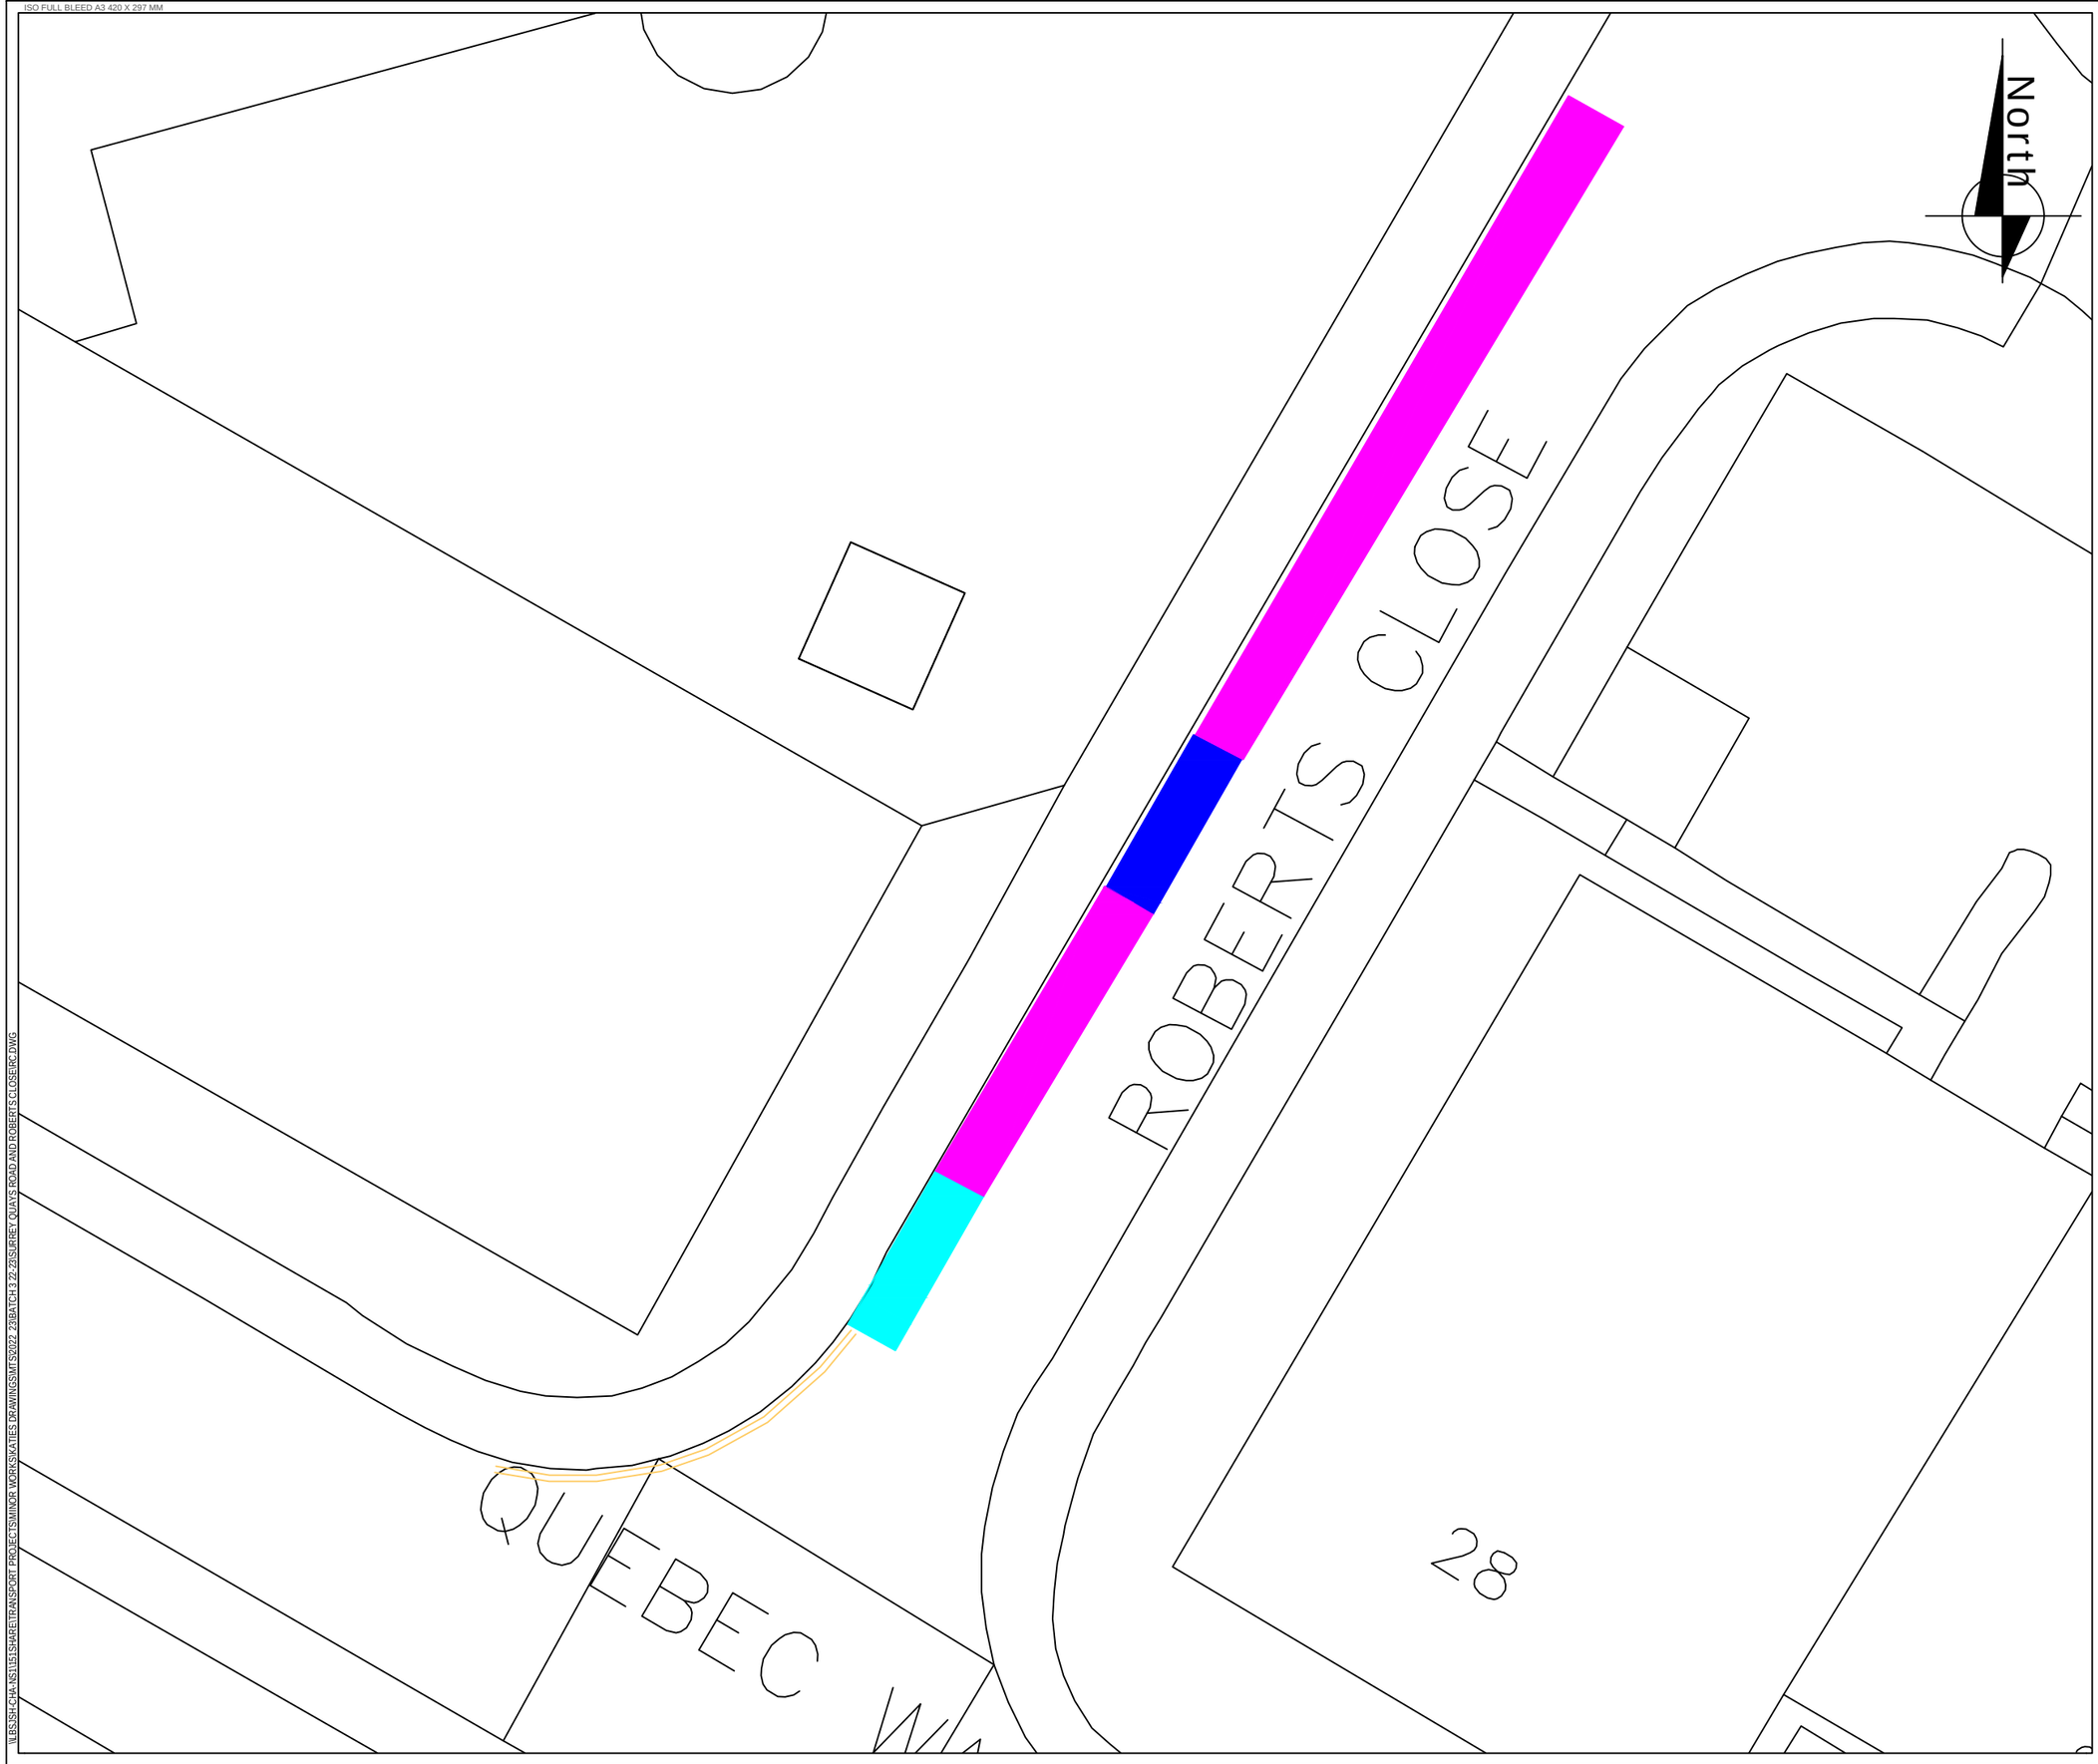

NOTES

CONVERT EXISTING PAY BY PHONE TO CAR CLUB BAY 5.5M

EXISTING PAY BY PHONE BAY

CONVERT EXISTING CAR CLUB BAY TO PAY BY PHONE BAY

EXISTING DYL

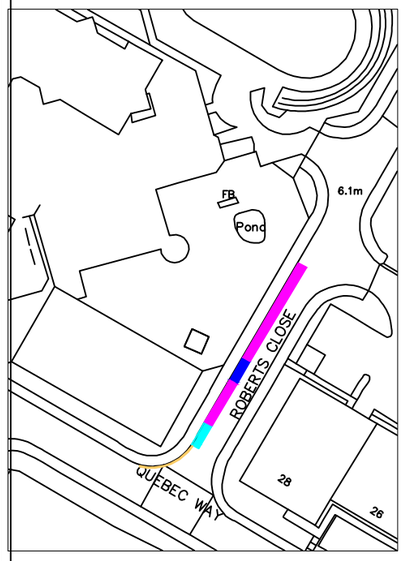

REV	DATE	REVISION DESCRIPTION / DETAILS	DRN BY	CHKD BY	APRVD BY

Southwark Council
southwark.gov.uk
160 TOOLEY STREET LONDON SE1P 5LX

PROJECT:
MTS
ROBERTS CLOSE

TITLE:
CONVERT PAY BY PHONE BAY TO CAR CLUB BAY

STATUS: REVISION 1.0		DRAWN	KH
		DESIGNED	KH
SCALE: 4XP		CHECKED	DF
		APPROVED	DF
DRAWING NO: LBS/		REV: 1.0	
DATE DRAWN: SEPTEMBER 2023	DATE ISSUED: SPTEMBER 2023		