ISO FULL BLEED A3 420 X 297 MM

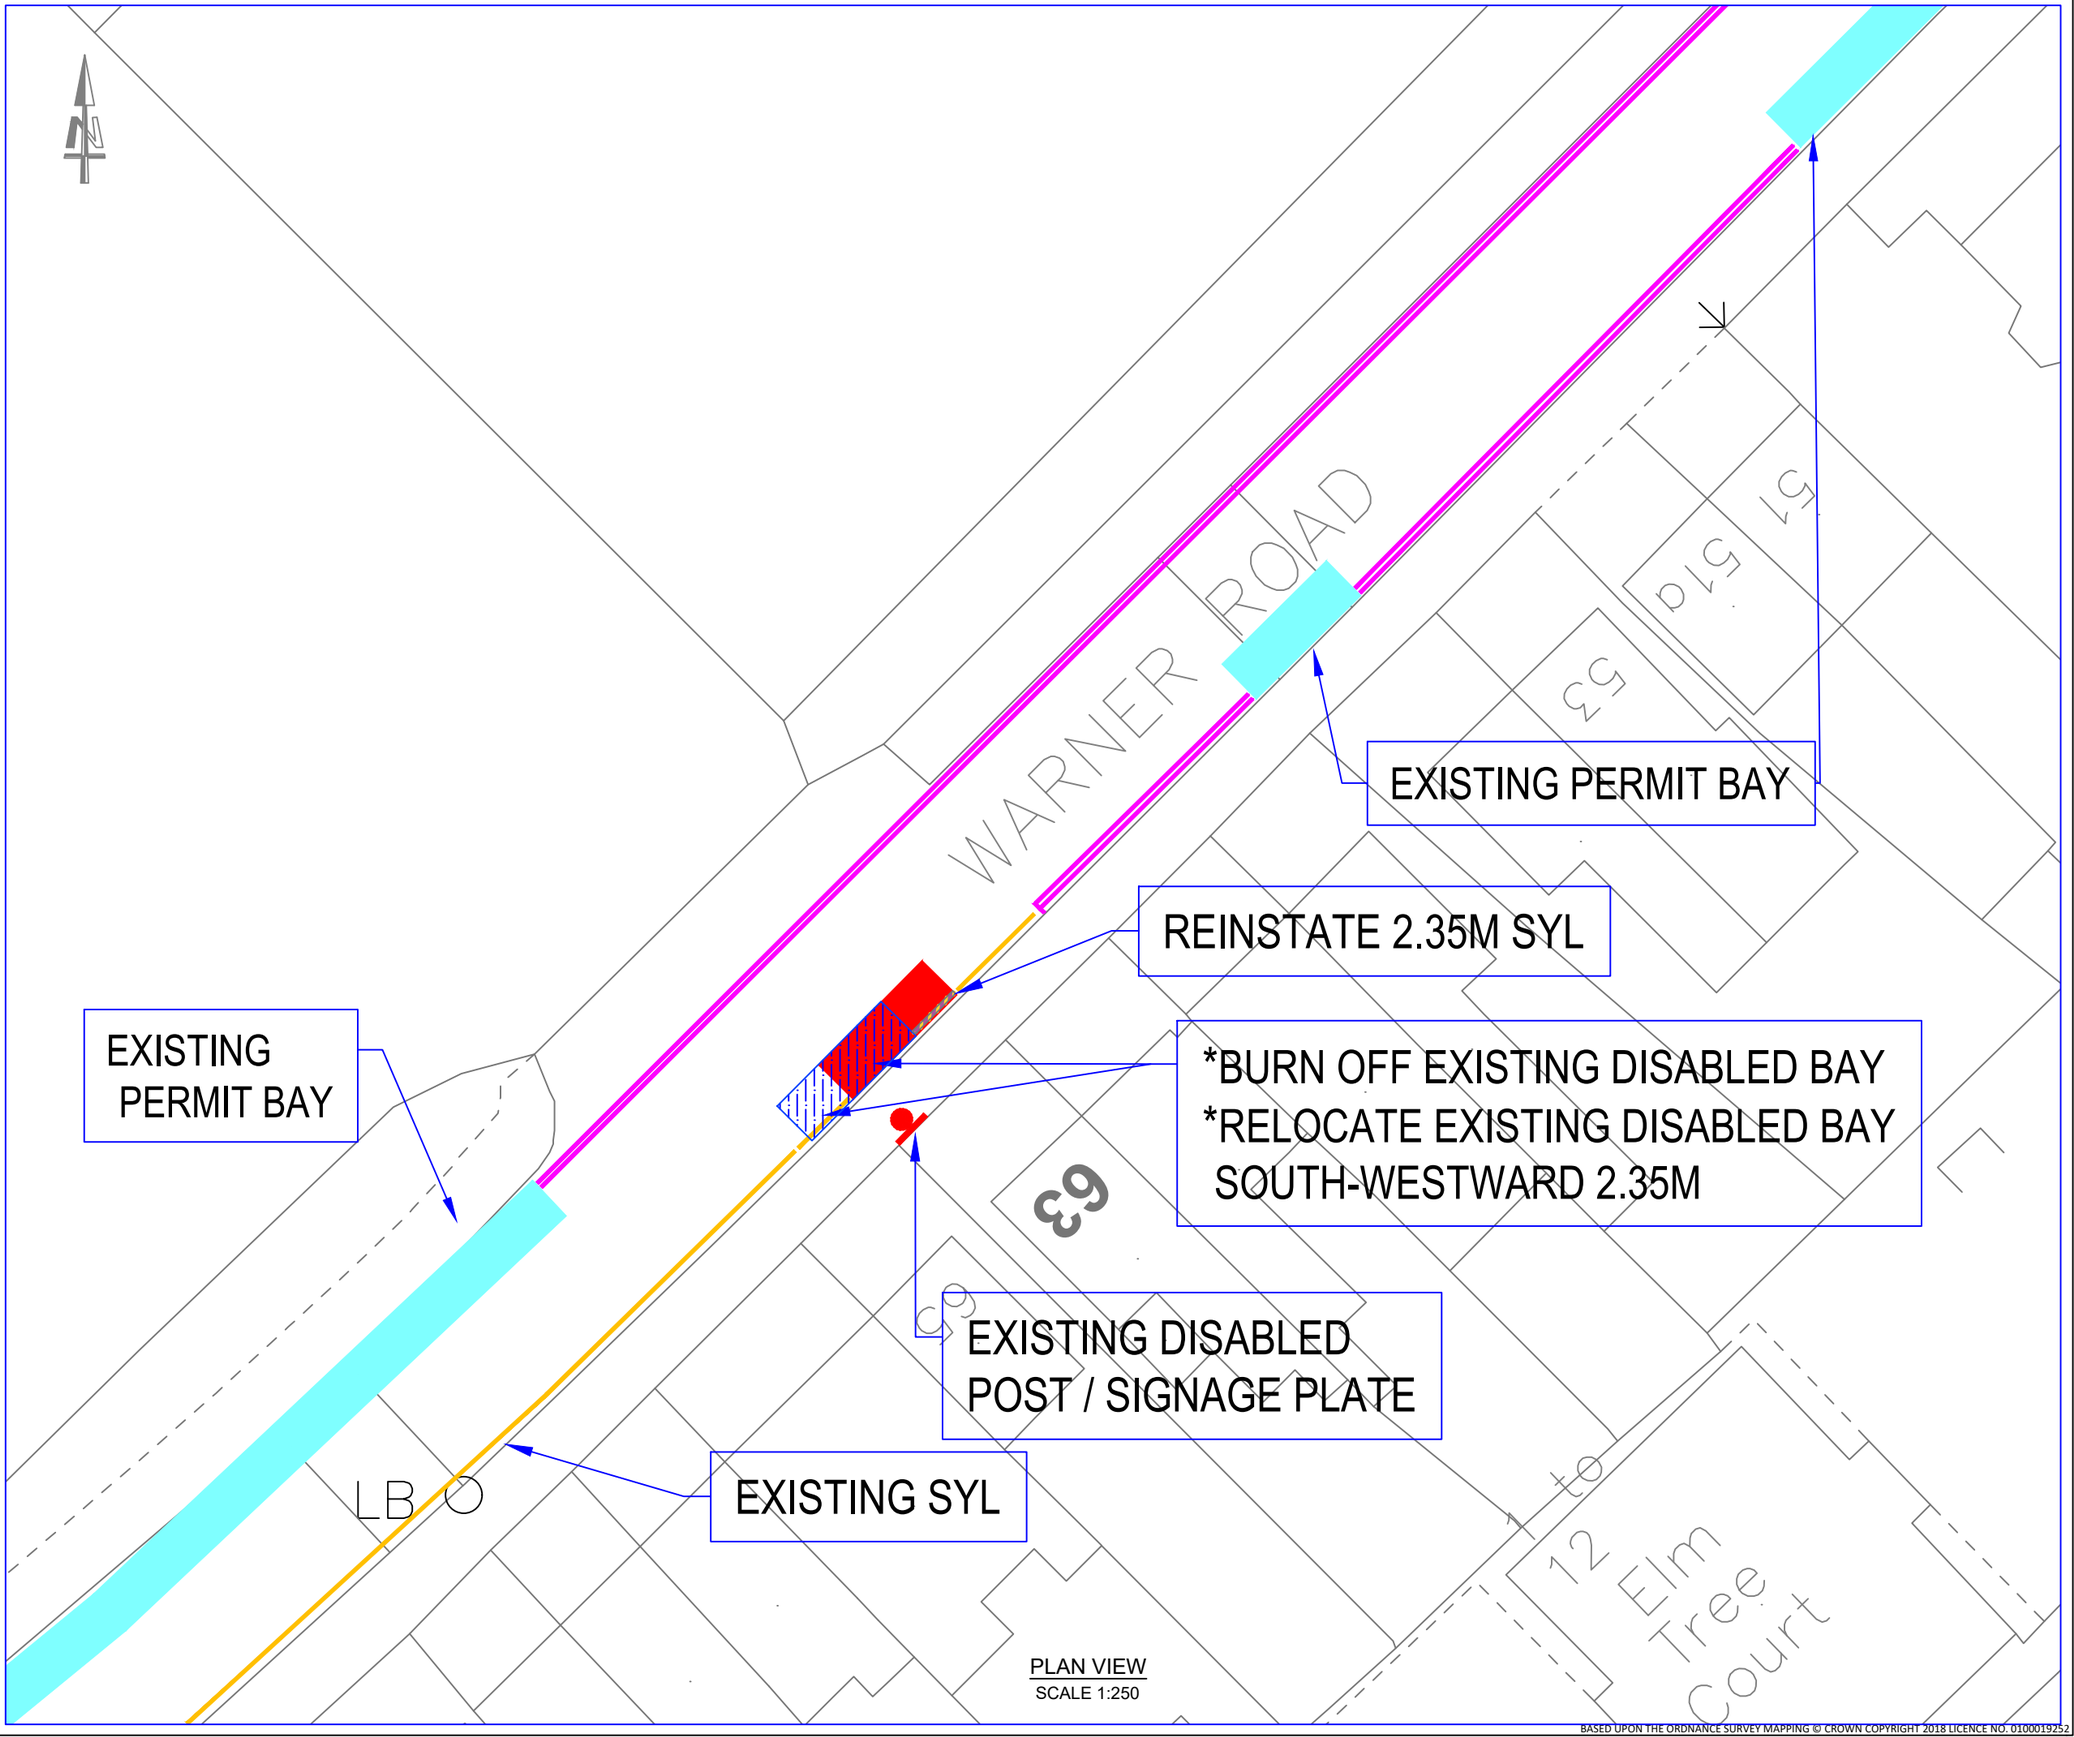


PLAN VIEW
SCALE 1:250

BASED UPON THE ORDNANCE SURVEY MAPPING © CROWN COPYRIGHT 2018 LICENCE NO. 0100019252

R:\TRANSPORT PROJECTS\MINOR WORKS\DISABLED BAYS\DB_B32_63 WARNER ROAD_REPOSISTIONING_\63 WARMER ROAD_DB_REPOSISTIONING.DWG

## NOTES

1. ALL DIMENSIONS ARE IN METRES UNLESS OTHERWISE STATED. DO NOT SCALE FROM THIS DRAWING.
2. ALL ITEMS SHOWN IN GREY ARE TO REMAIN UNLESS OTHERWISE STATED.
3. THIS DRAWING IS TO BE READ IN CONJUNCTION WITH THE LB OF SOUTHWARK STREETSCAPE DESIGN GUIDANCE (SSDM) AND ALL RELEVANT CONTRACT CLAUSES.
4. TRAFFIC MANAGEMENT TO BE IN ACCORDANCE WITH CHAPTER 8 OF THE TRAFFIC SIGNS MANUAL AND SAFETY AT STREET WORK AND ROAD WORKS.
5. CONTRACTOR TO MAINTAIN ACCESS TO ALL PROPERTIES AND BUSINESSES AT ALL TIMES AND AGREE ALTERNATIVE ACCESS ARRANGEMENTS WITH STAKEHOLDERS.

ROAD MARKING
DISABLED

POSITION OF SIGN AND SUPPORT

2M X 6.6M
EXISTING DISABLED BAY

REINSTATE DISABLED BAY RELOCATION

REINSTATE 2.35M SYL

EXISTING DYL

LOCATION PLAN

| REV | DATE | REVISION DESCRIPTION / DETAILS | DRN BY | CHKD BY | APRVD BY |
|---|---|---|---|---|---|
| D | 03.11.2023 | DETAILED DESIGN | DB | GM | RW |
| C | 26.07.2022 | DETAILED DESIGN | DB | GM | RW |
| B | 15.03.2022 | DETAILED DESIGN | DB | GM | RW |
| A | 02.03.2022 | DETAILED DESIGN | DB | GM | RW |

Southwark Council
southwark.gov.uk
160 TOOLEY STREET LONDON SE1P 5LX

PROJECT: B30 DISABLED BAY

TITLE: WARNER ROAD

| | | | |
|---|---|---|---|
| STATUS: APPROVAL | | DRAWN | DB |
| | | DESIGNED | DB |
| SCALE: 1:250 | | CHECKED | GM |
| | | APPROVED | RW |
| DRAWING NO: LBS/MW/B32/XX | | REV: - | |
| DATE DRAWN: 03 NOVEMBER 2023 | DATE ISSUED: 2023 | | |