ISO FULL BLEED A3 420 X 297 MM

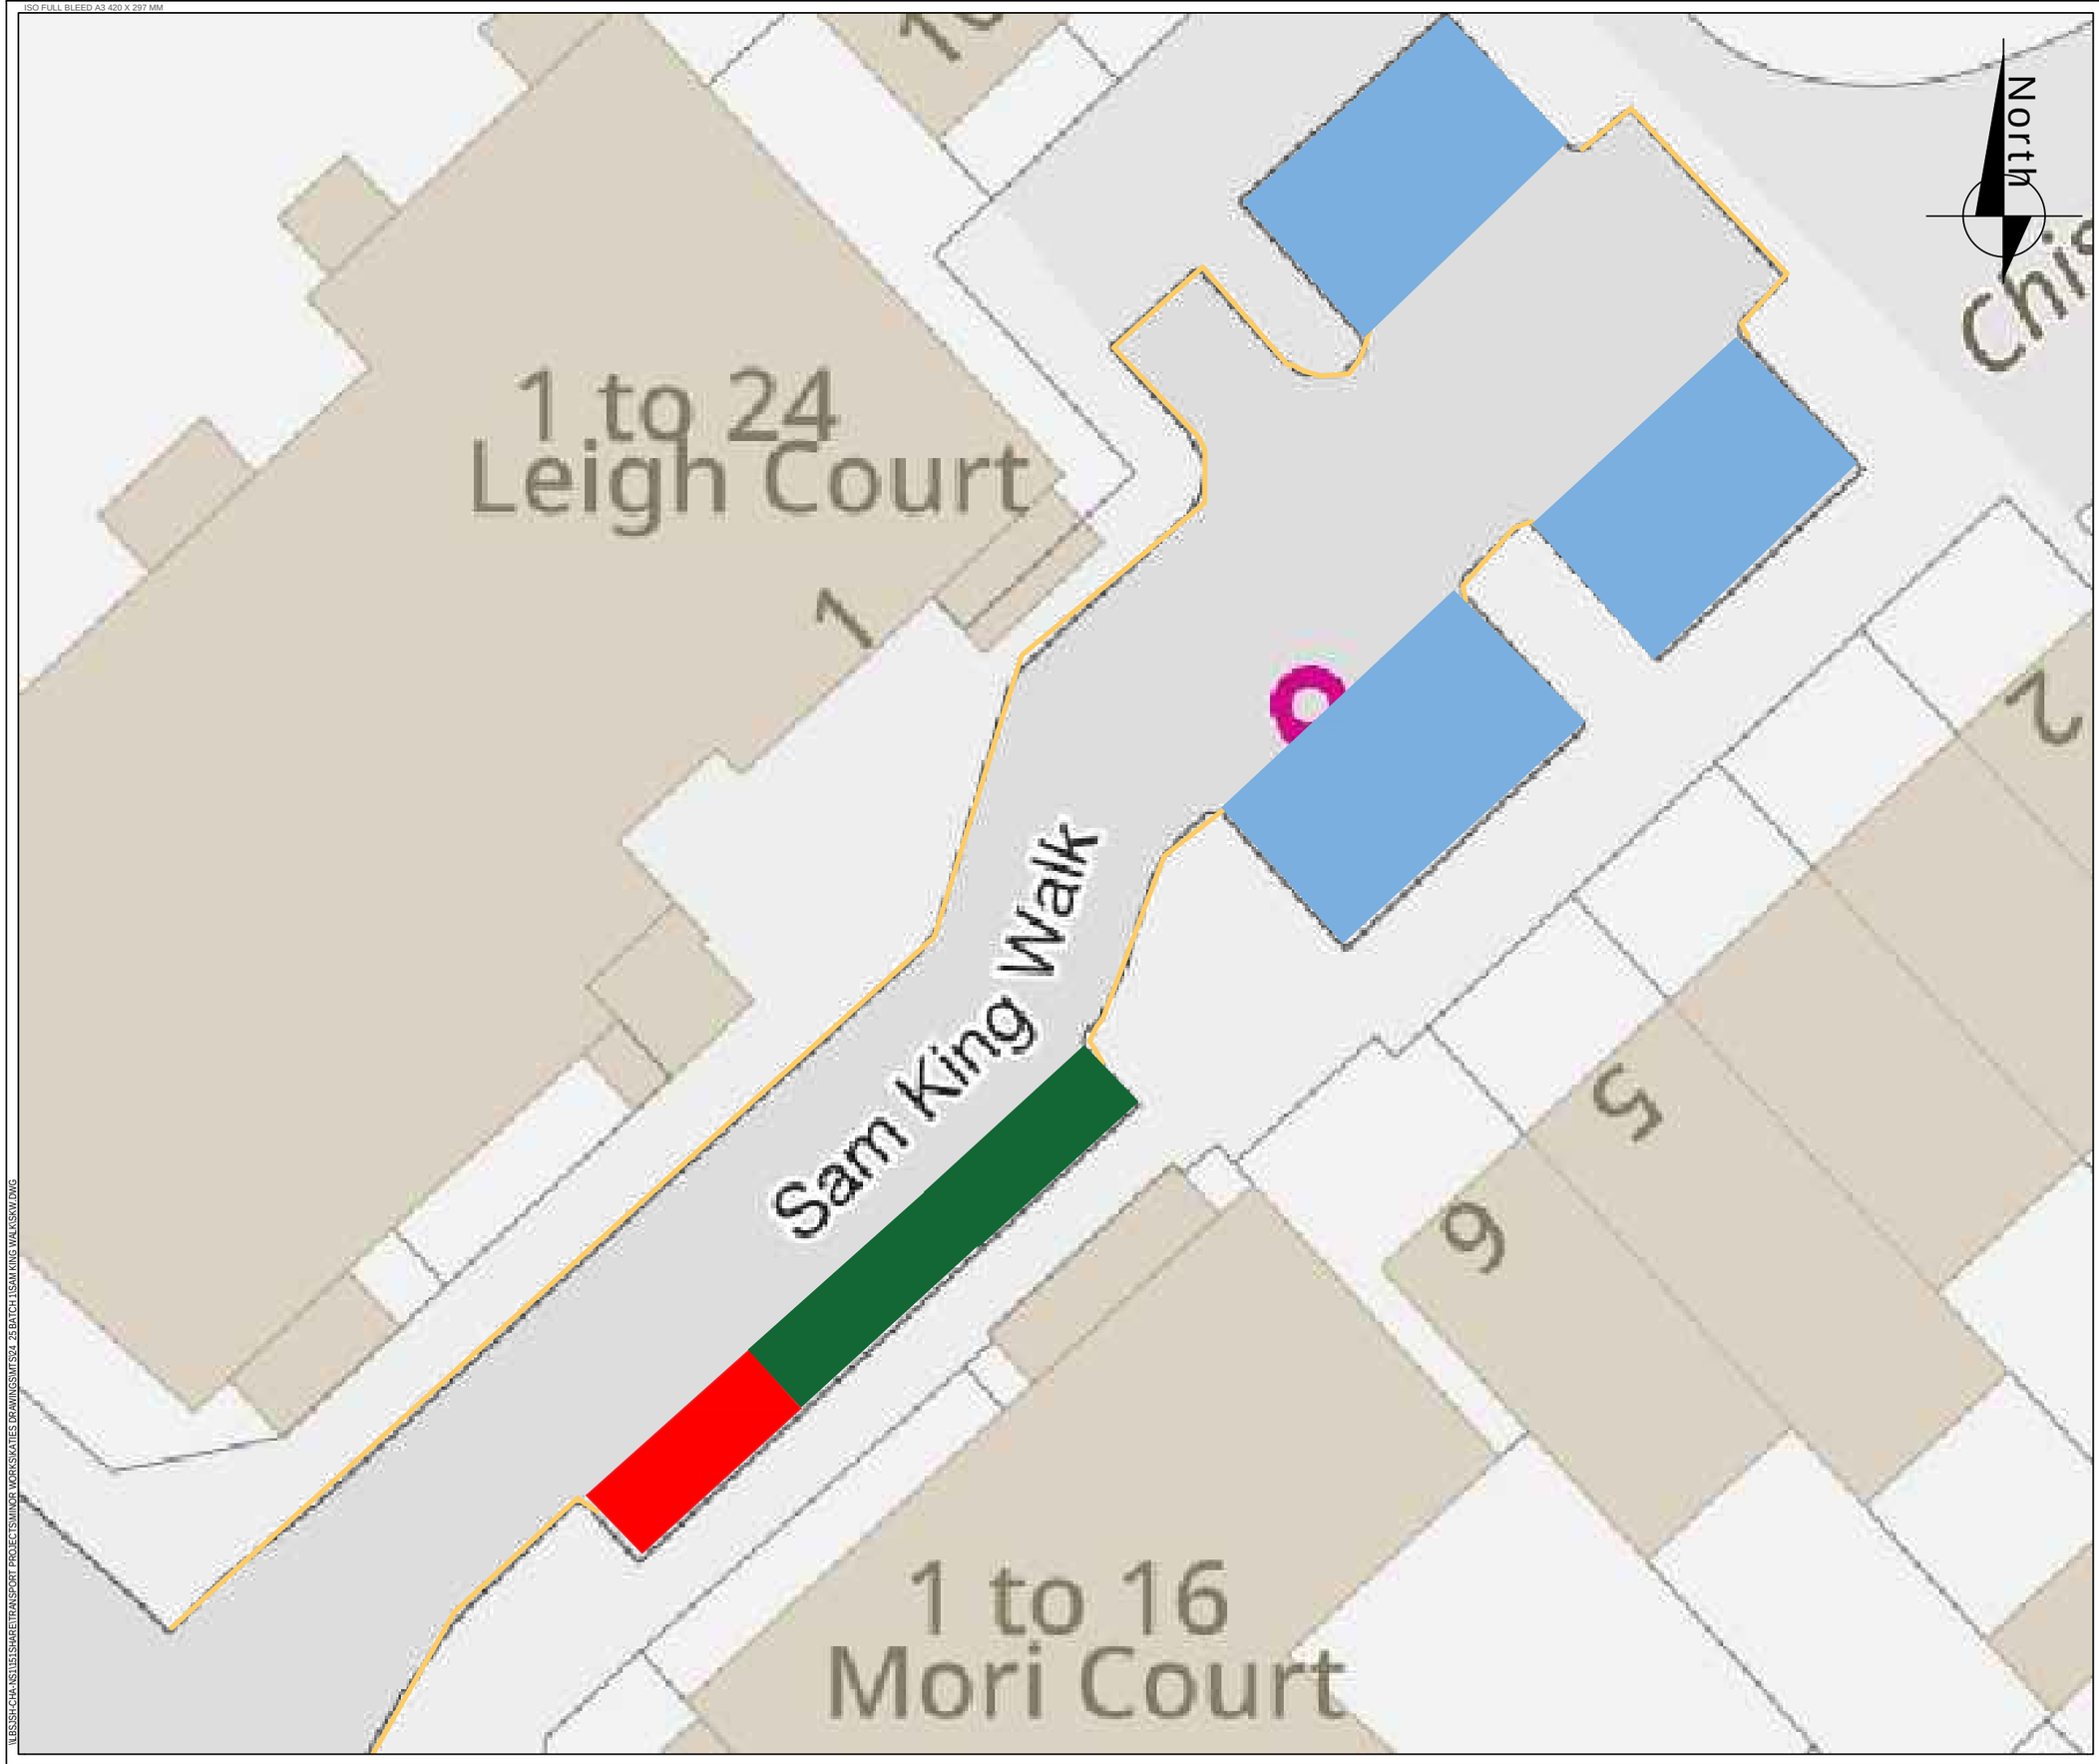

NOTES

PROPOSED DOUBLE YELLOW LINES

PROPOSED PERMIT RESIDENT BAYS - TOTAL 9 SPACES

PROPOSED DISABLED BAY

PROPOSED CAR CLUB BAYS

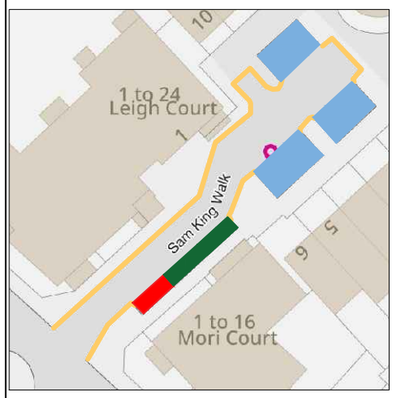

REV	DATE	REVISION DESCRIPTION / DETAILS	DRN BY	CHKD BY	APRVD BY

Southwark Council
southwark.gov.uk
160 TOOLEY STREET LONDON SE1P 5LX

PROJECT:
MTS
SAM KING WALK

TITLE:
PROPOSED DYL AND PARKING BAYS

STATUS: REVISION 1.0		DRAWN	KH
		DESIGNED	KH
SCALE: NTS		CHECKED	RW
		APPROVED	RW
DRAWING NO: LBS/		REV: 1.0	
DATE DRAWN: APRIL 2024	DATE ISSUED: APRIL 2024		

\\LBSSRH-CHA-NS\1\S1SHARE\TRANSPORT PROJECTS\MINOR WORKS\KATIES DRAWINGS\MTS24_25 BATCH 1\SAM KING WALK\SKW.DWG